

IMPORTANT NOTE:

THIS DRAWING IS NOT TO BE SCALED.


COPYRIGHT OF THIS DRAWING BELONGS SOLELY TO BALDWIN DESIGN CONSULTANCY LTD.

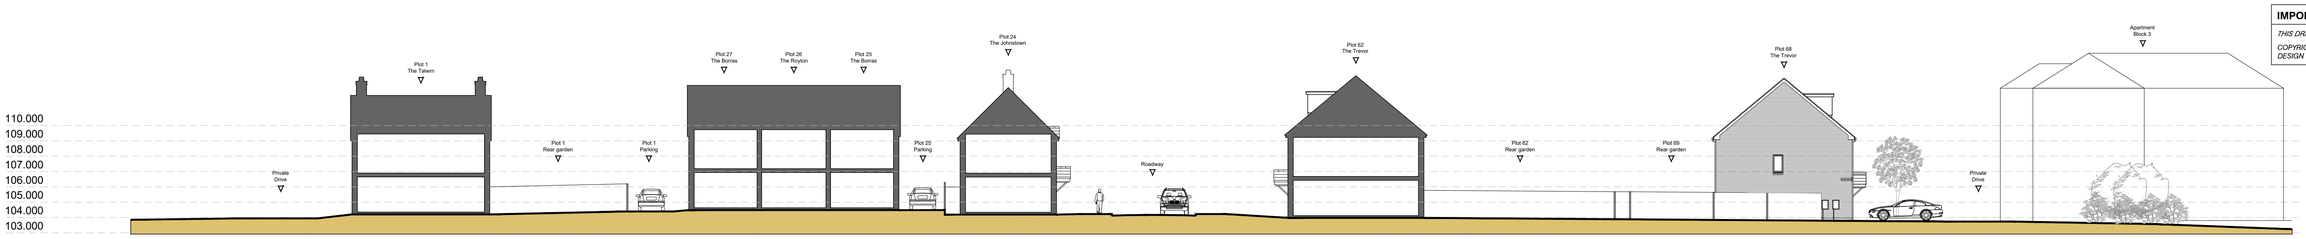


SECTION A-A
scale 1:200

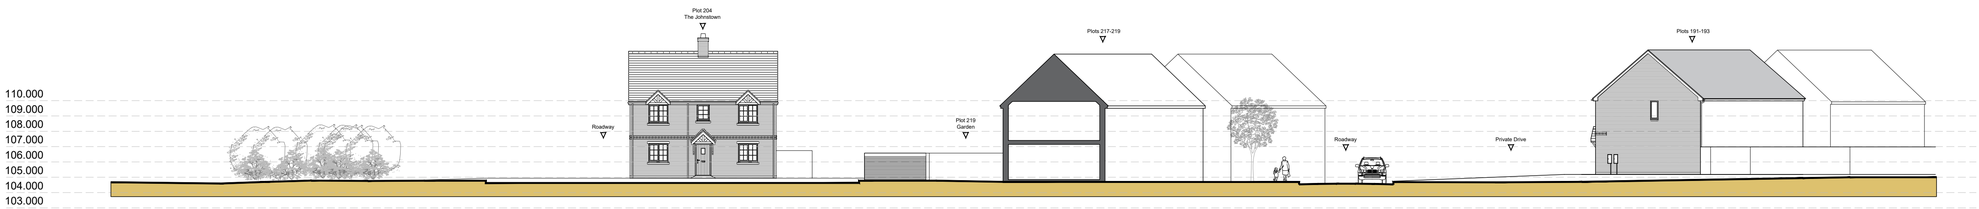

SECTION B-B
scale 1:200

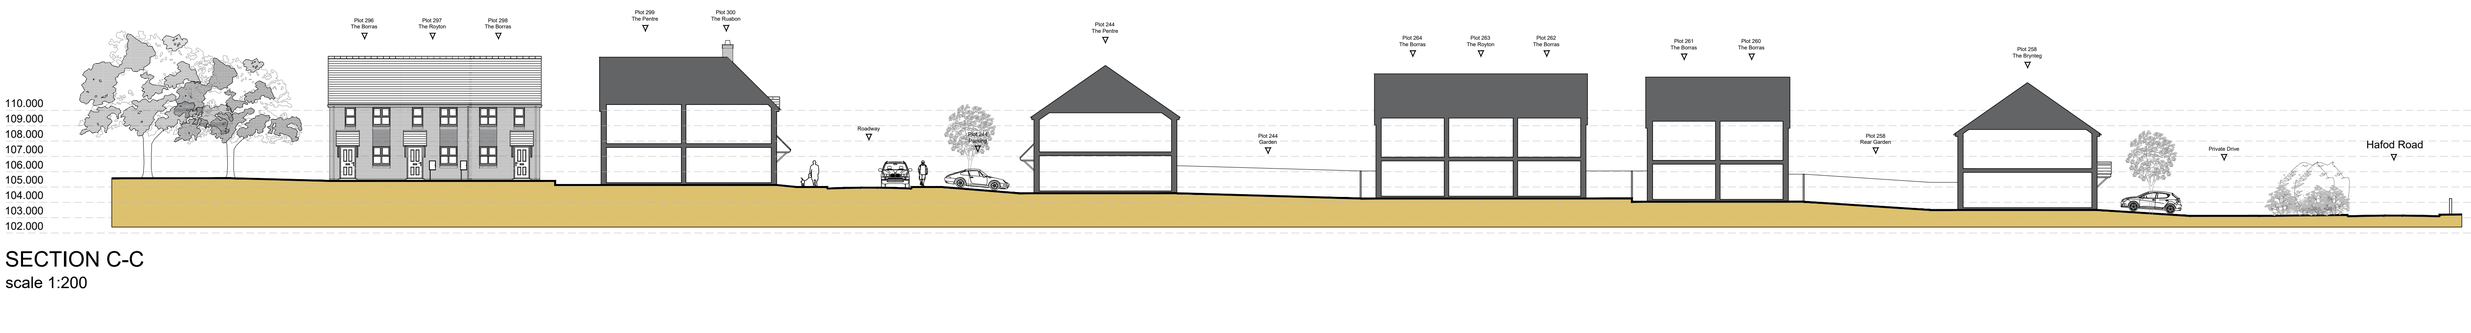


SECTION C-C
scale 1:200

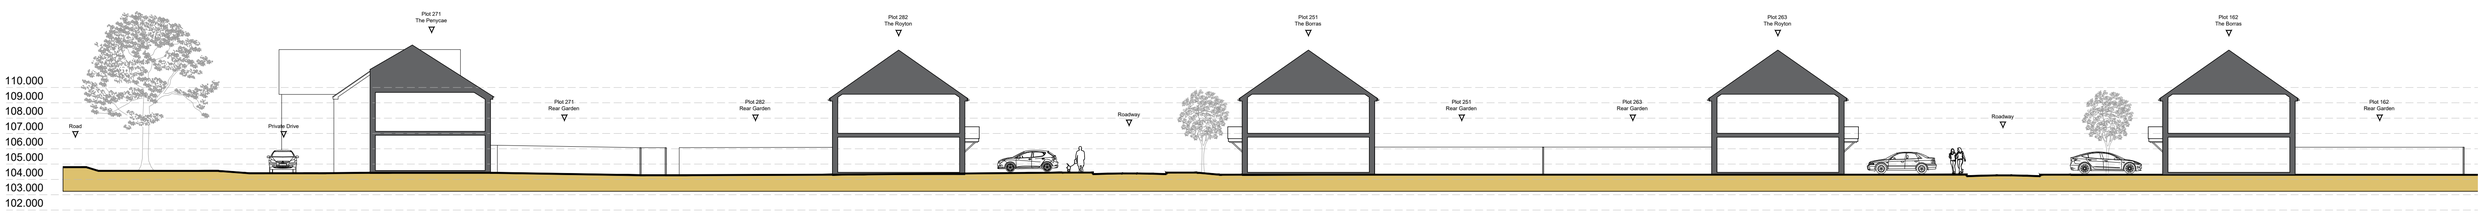

SECTION D-D
scale 1:200

Bangor Road, Johnstown

0 10 20
METRES (1:200)

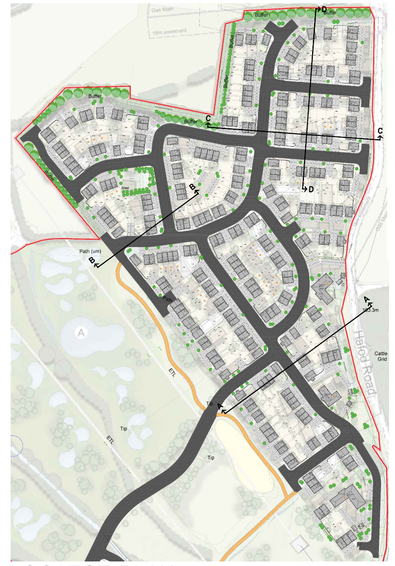

LOCATOR PLAN
scale : n.t.s

Revision:	By:	Date:

Baldwin Design Consultancy Ltd
4 Manna Walk, Pennington Wharf, Plank Lane, Leigh, WN7 4EZ
e-mail: enquiries@baldwindesign.net
www.baldwindesign.net
tel: 01925 757615

Client: GLADMAN

Project Title: Residential Development

Address: Bangor Road, Johnstown

Drawing Title: Site Sections

Drawing No: GL/BRJ/SS/01

Dwn:	Ckd:	Date:
SQ	ST	23/10/2023

Scale:	Paper Size:	Rev:
1:200	A1	