



- Notes:
1. Do not scale from this drawing
 2. This drawing is copyright and may not be copied or given to a third party without written authority from Ashley Helme Associates Ltd
 3. Subject to detailed design
 4. Based upon digitised OS plan, accuracy can not be guaranteed until checked with topographical survey

Phoenix 2 Duo (P2-15W with Elite 6x4 chassis)

Overall Length	11.200m
Overall Width	2.550m
Overall Body Height	3.751m
Min Body Ground Clearance	0.394m
Track Width	2.500m
Lock to lock time	4.00s
Kerb to Kerb Turning Radius	9.500m

Estate Car (2006)

Overall Length	4.710m
Overall Width	1.804m
Overall Body Height	1.442m
Min Body Ground Clearance	0.207m
Max Track Width	1.750m
Lock to lock time	4.00s
Kerb to Kerb Turning Radius	5.950m

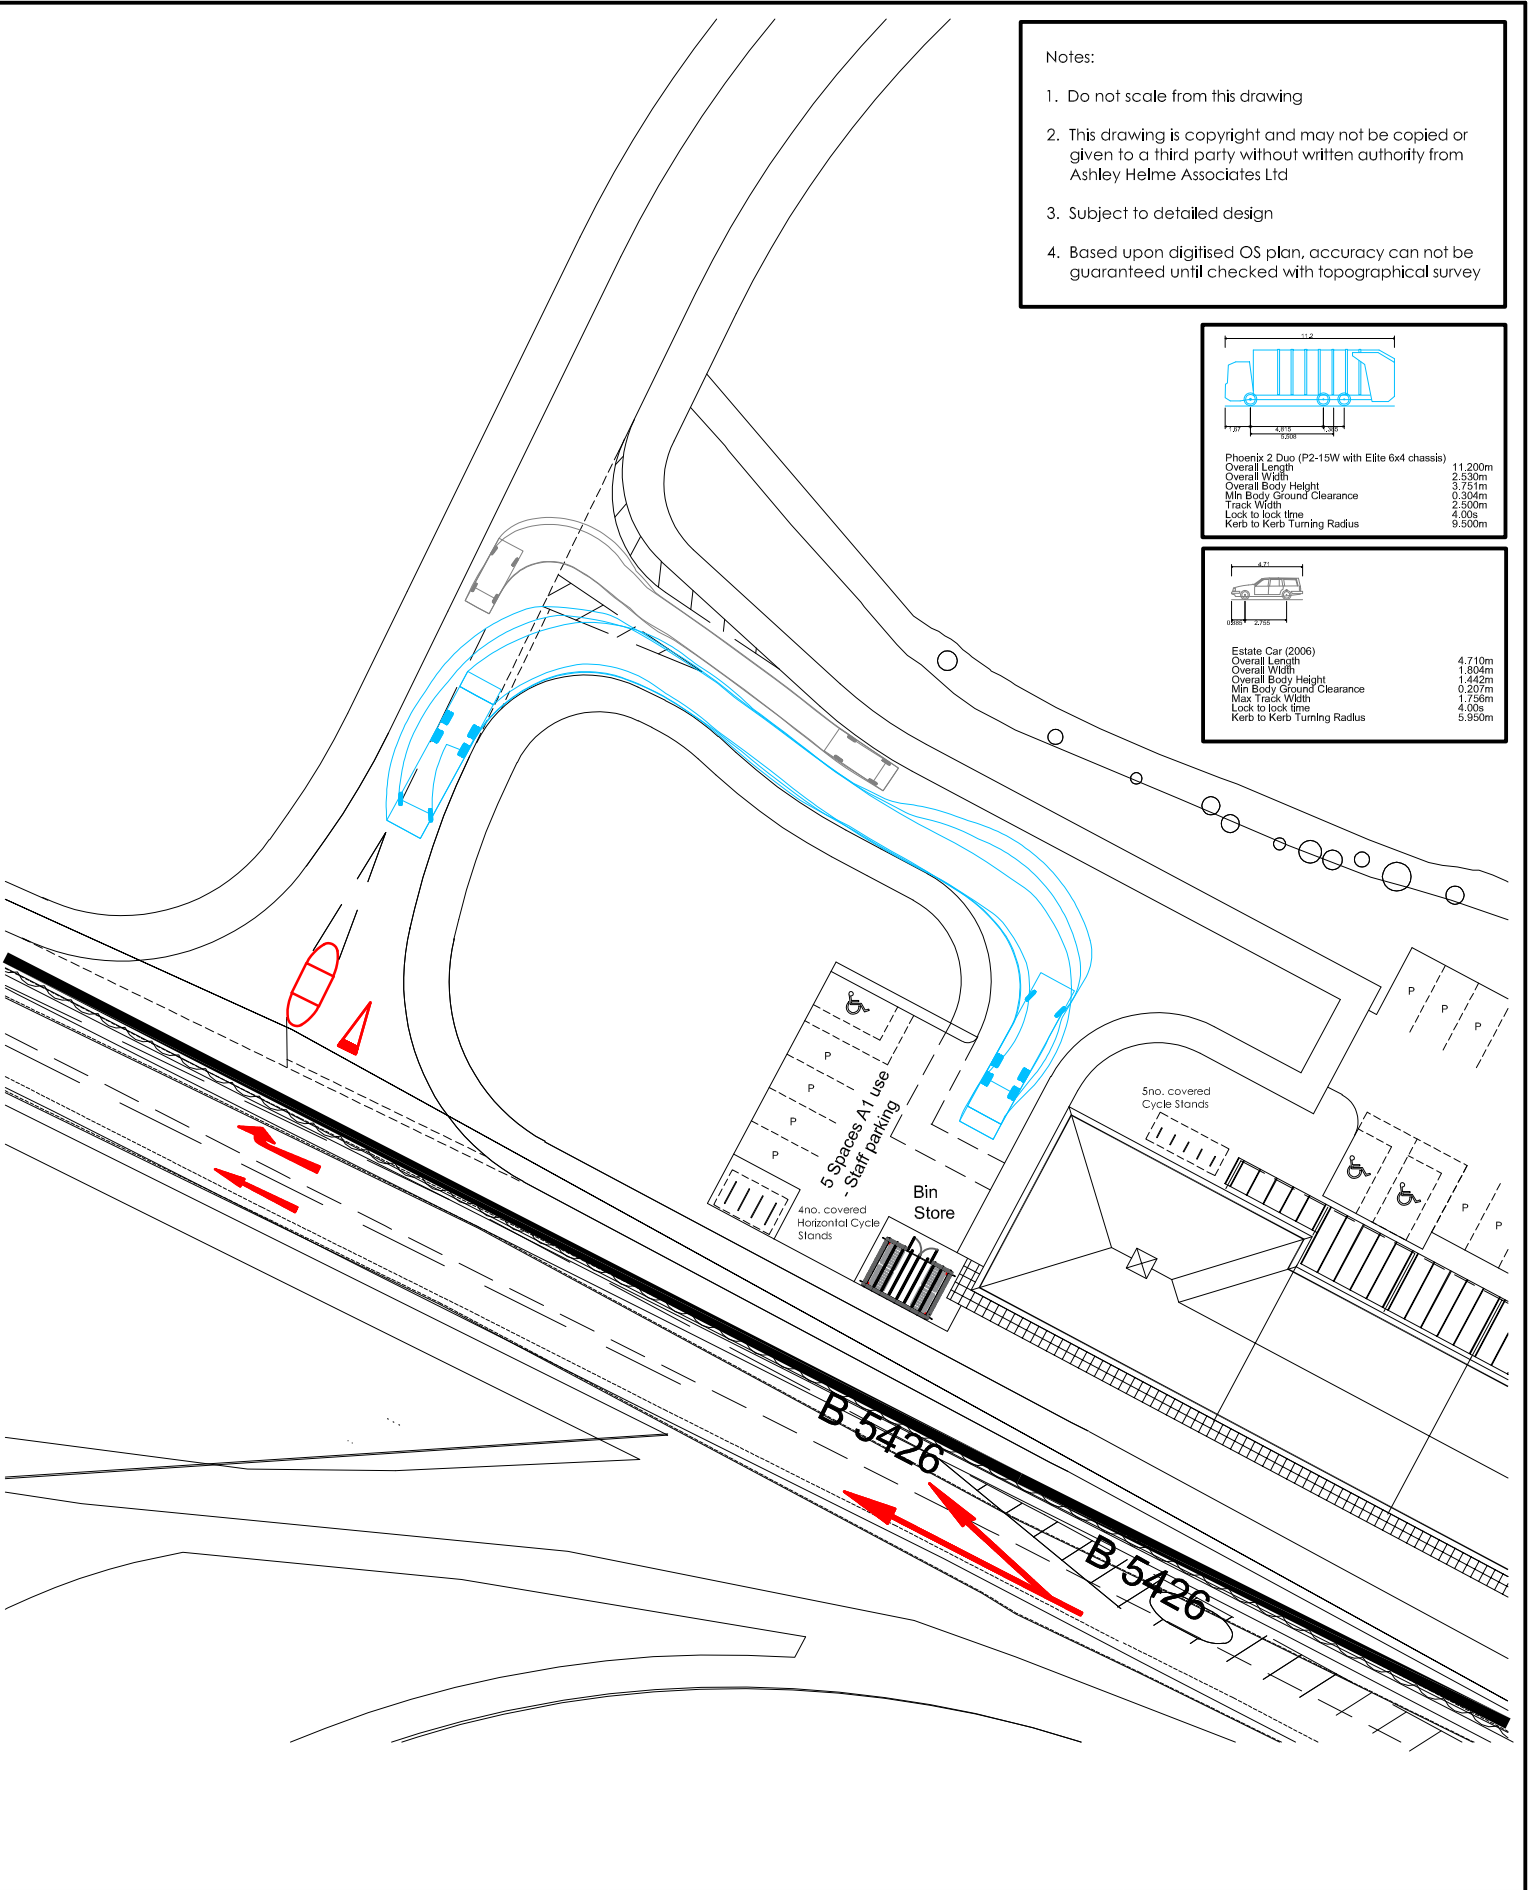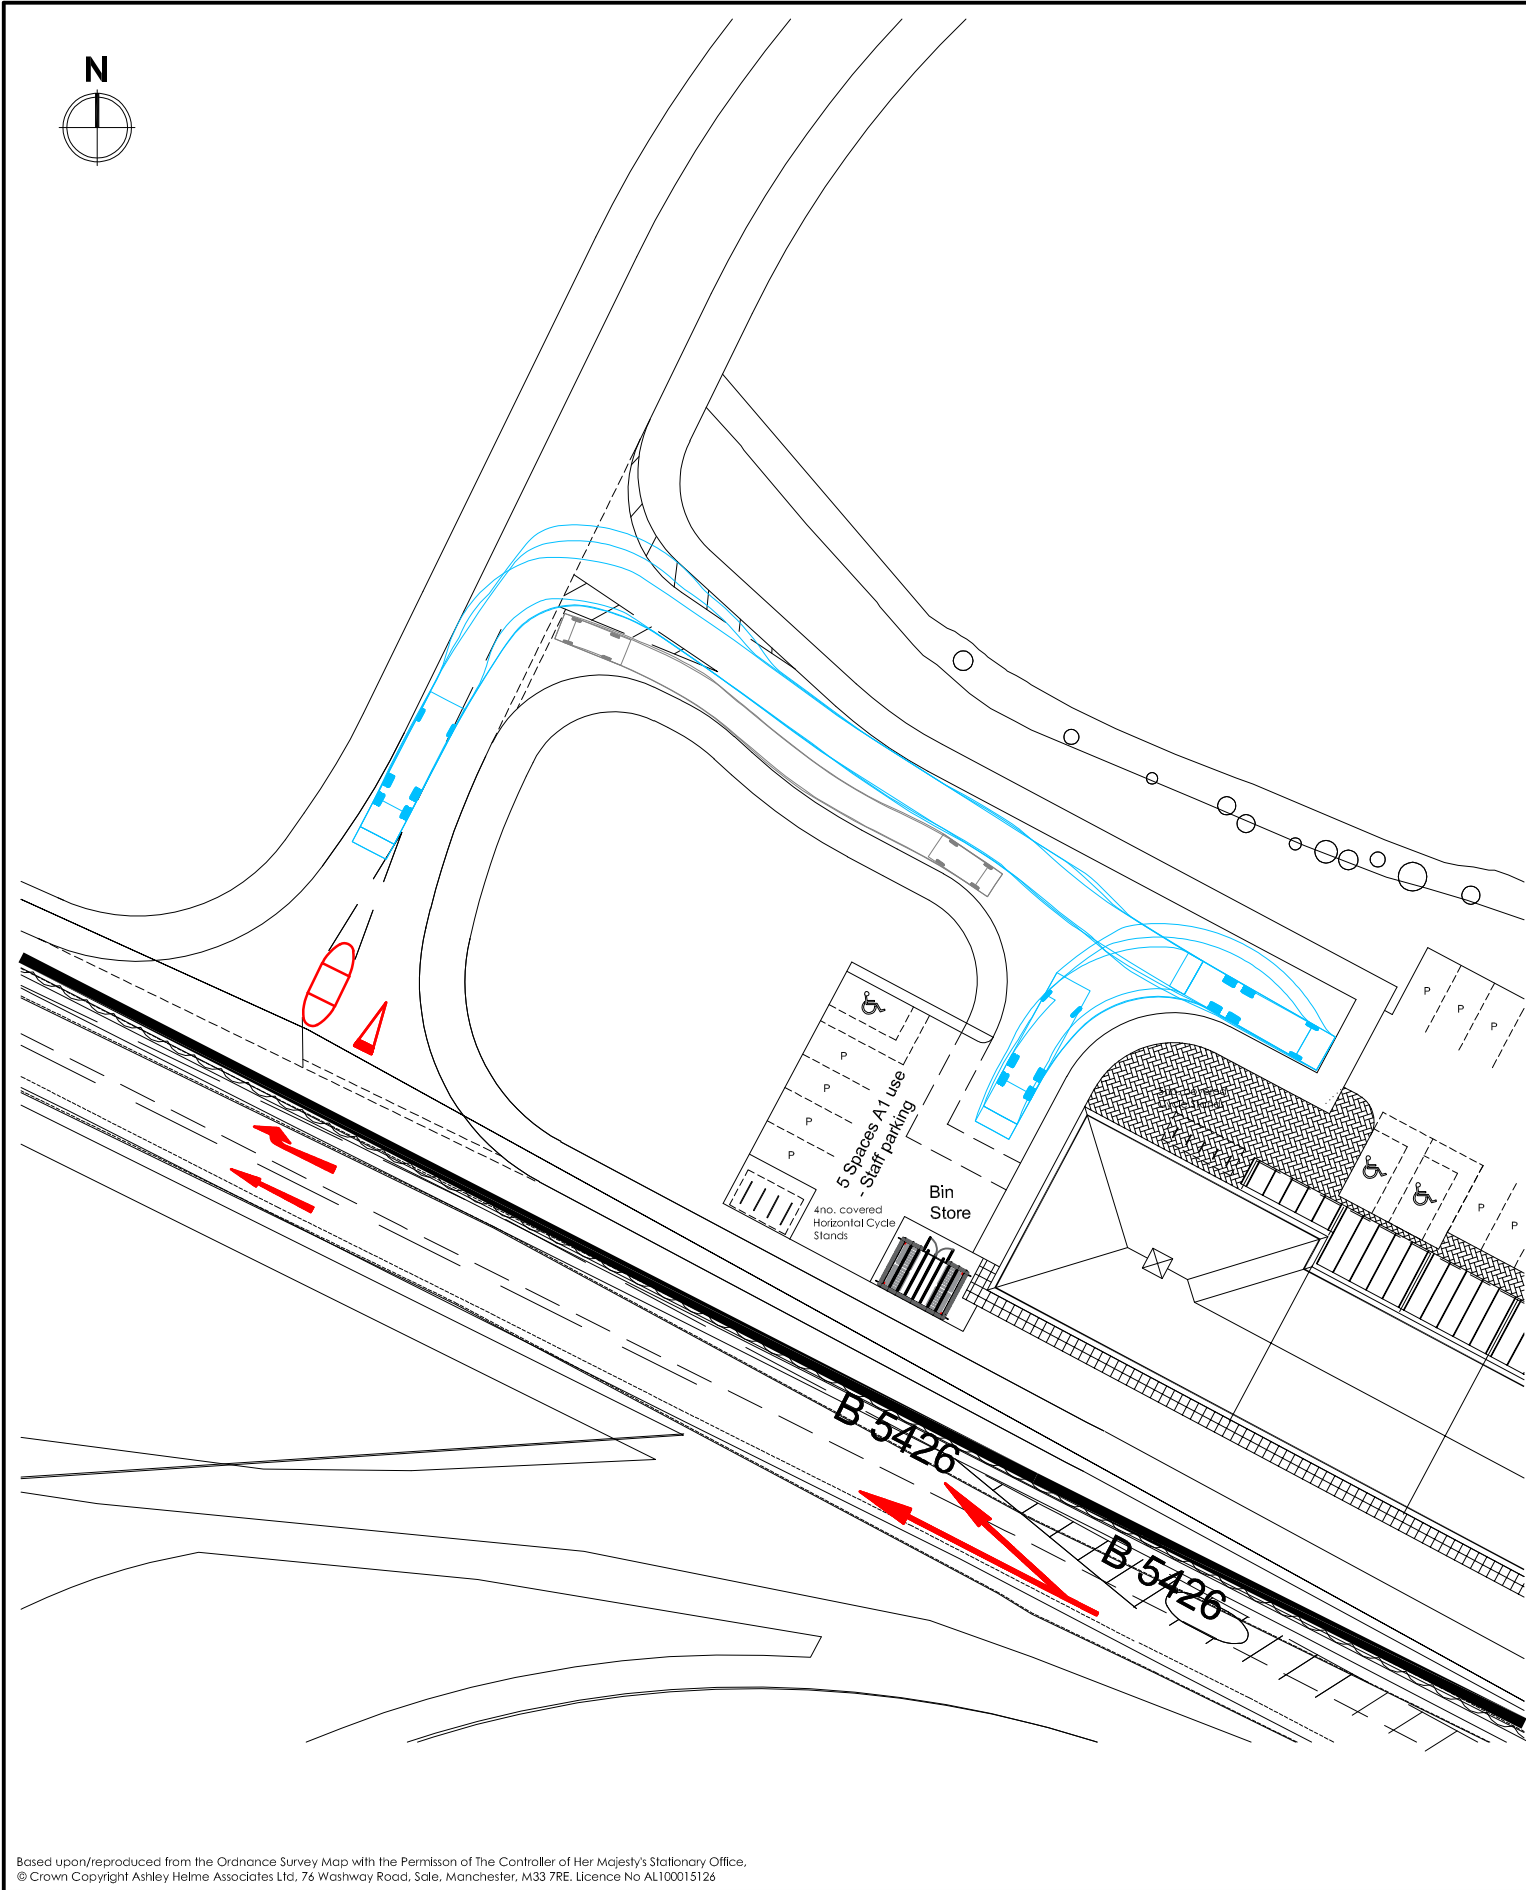

Based upon/reproduced from the Ordnance Survey Map with the Permission of The Controller of Her Majesty's Stationary Office.
© Crown Copyright Ashley Helme Associates Ltd, 76 Washway Road, Sale, Manchester, M33 7RE. Licence No AL100015126

Project	BANGOR ROAD, JOHNSTOWN	Title	SWEPT PATH ANALYSIS: REFUSE VEHICLE COMMERCIAL UNITS	Drawing No	1232/SP/04	Rev	A	 ASHLEY HELME ASSOCIATES	Telephone	0161 972 0552
Client	GLADMAN DEVELOPMENTS LTD			Date	NOVEMBER 2024	Scale	1:500@A3		Email Website	aha@ashleyhelme.co.uk www.ashleyhelme.co.uk