


Drainage Survey, to Crown Copyright 2023. All rights reserved. Licence number 100022432

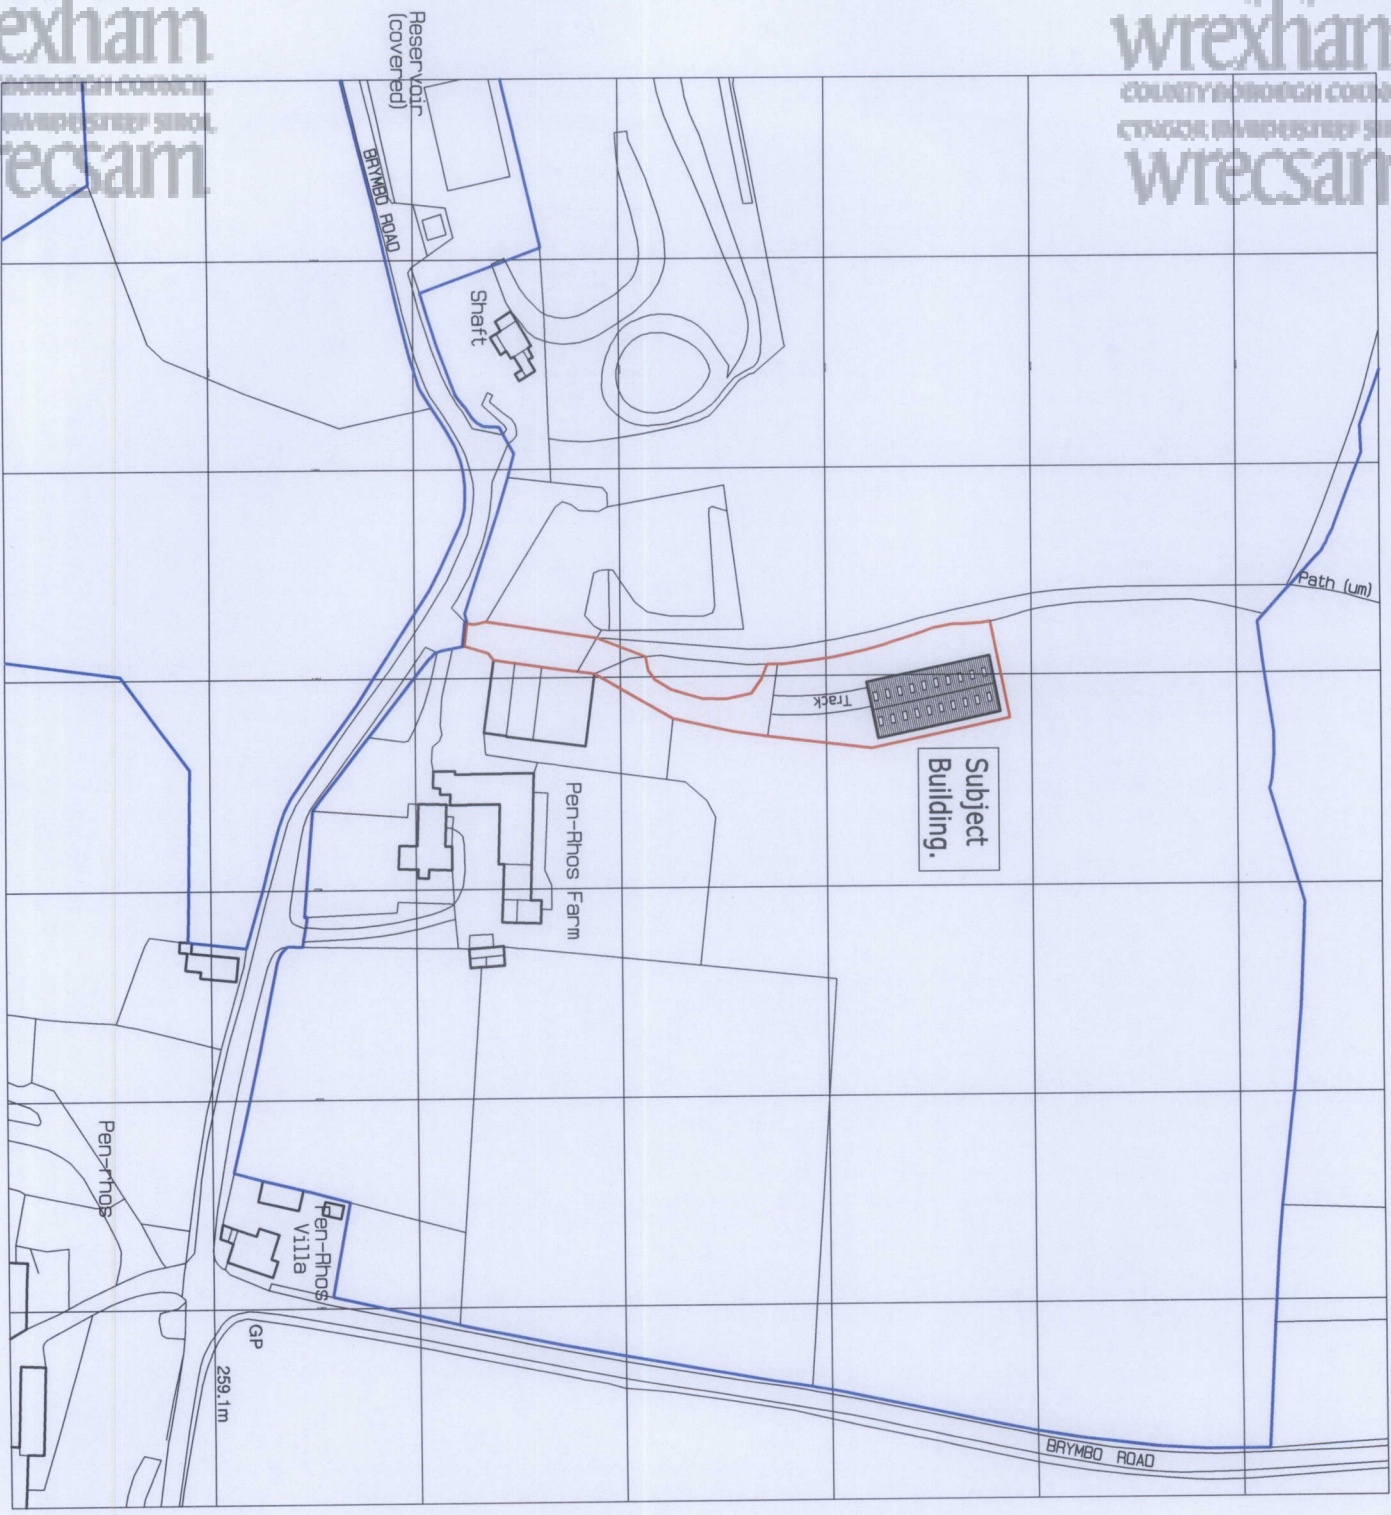

Project: PROPOSED ERECTION OF LIVESTOCK BUILDING - (IN RETROSPECT) AT PENRHOS FARM, BRYMBO ROAD, BRYMBO, LL11 5LU.		Client: Mrs. V. ROGERS.
Title: LOCATION PLAN.		Drawing No. 10645.01.d51
Date: August 2023.		Scale: 1:1250@A3.
Architectural & Planning Consultants: The Studio, 26, Prospect Drive, Cardiff, Wrexham, LL11 3PE. Tel: 01978 750157 / 07380 874522. E: studio@theoffice.co.uk		D.S. Jones & Co. Logo