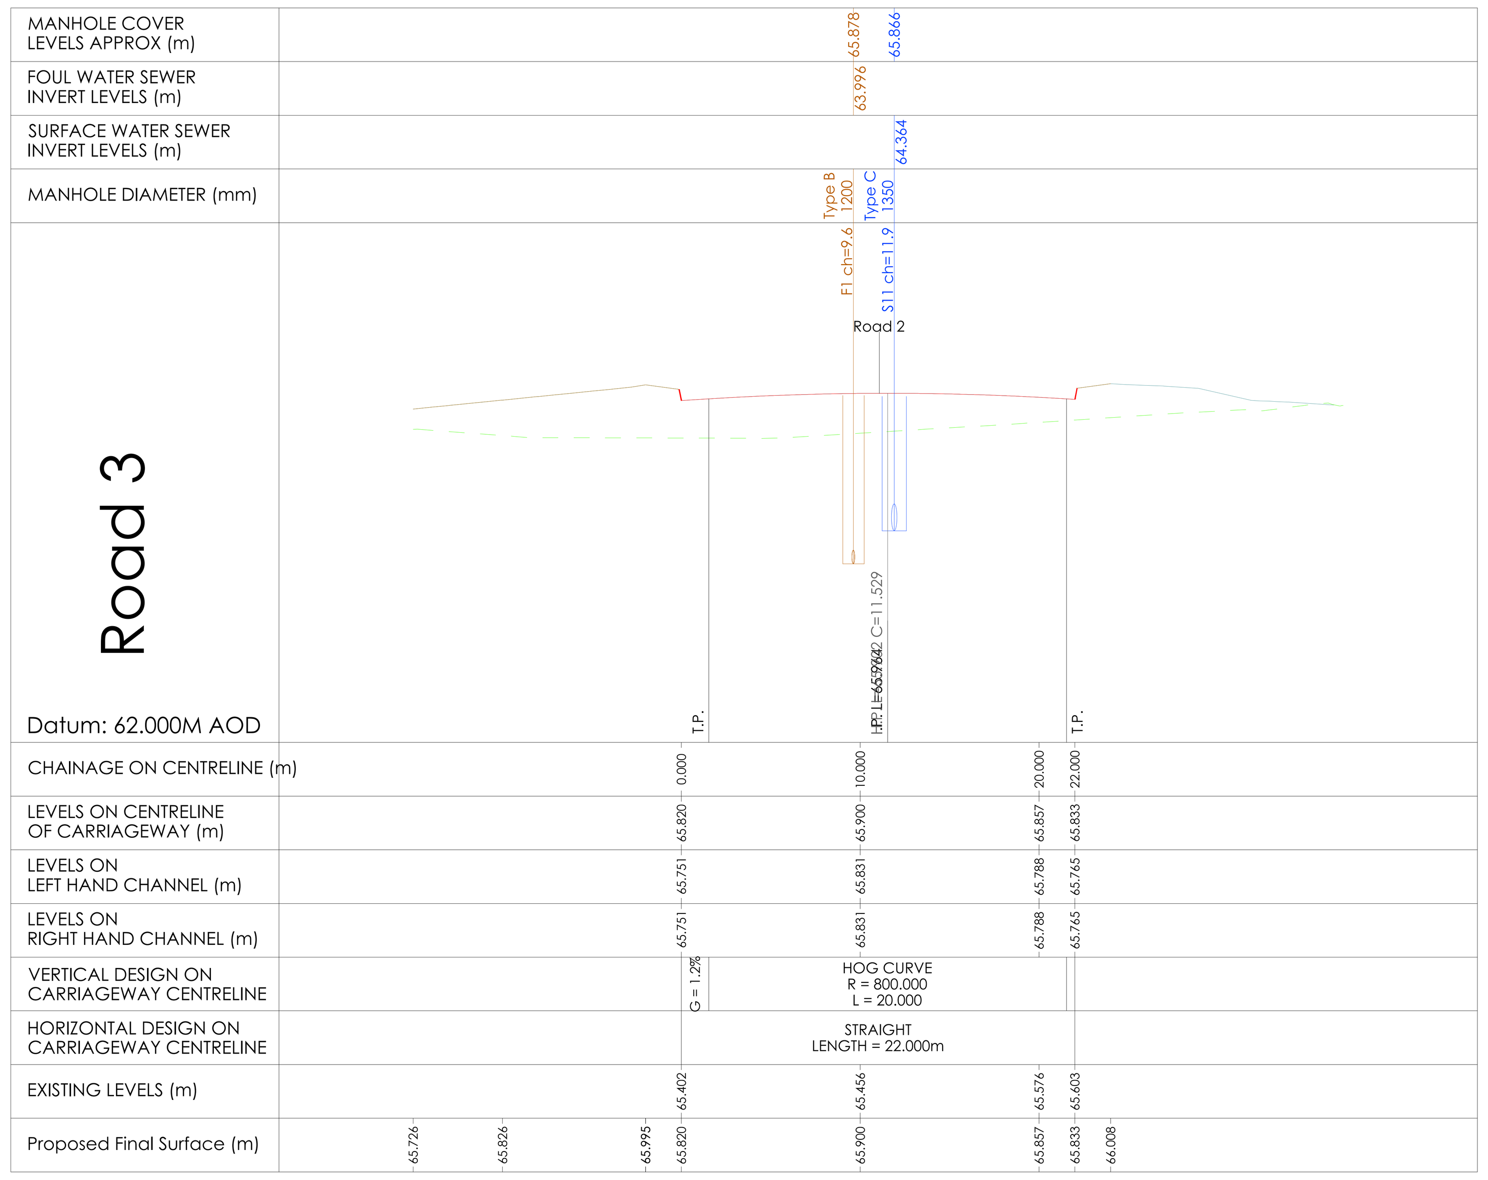
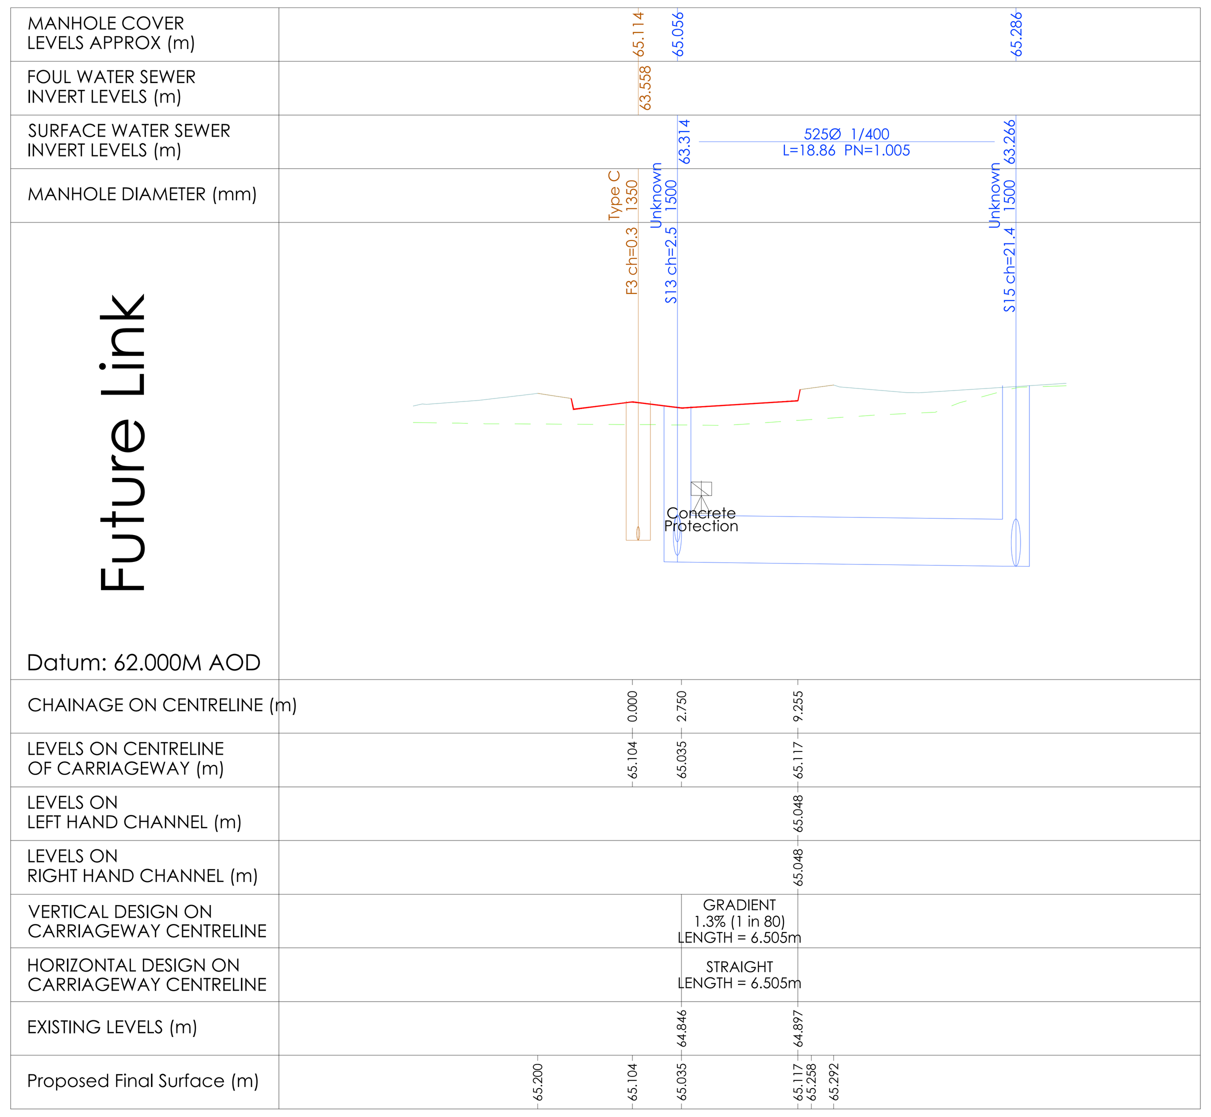

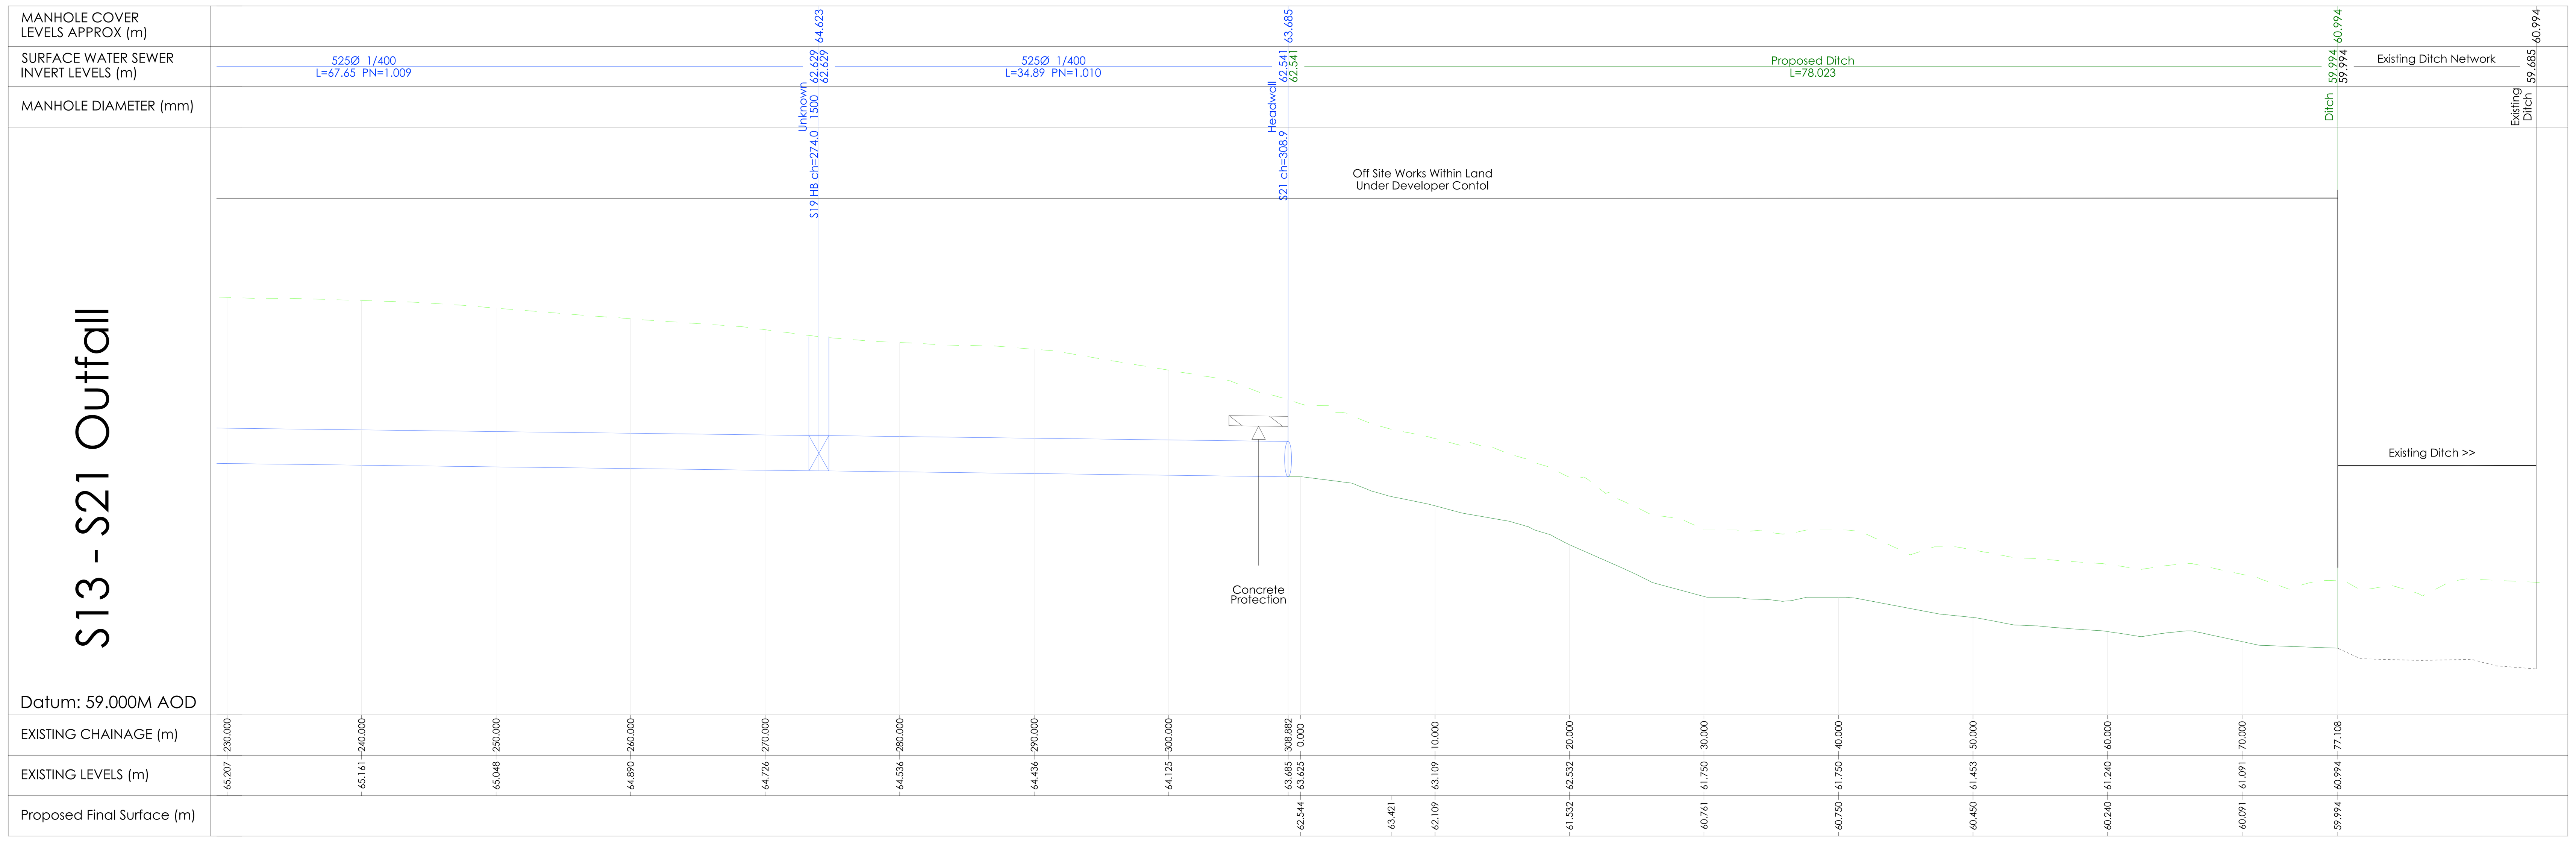








Mark	Date	Details	By
C	14.03.23	Updated with Layout Rev E	CP
B	04.01.23	Updated with Layout Rev D & Client comments re; off-site Surface Water Drainage route	CP
A	12.12.22	Preliminary issue for review	CP

Revision history

Drawing originator:

BETTS HYDRO CONSULTING ENGINEERS
BETTS ASSOCIATES CONSULTING ENGINEERS
BETTS GEO CONSULTING ENGINEERS

Client:

Pickstockhomes

Project title:

St. Marys Avenue,
Overton, Wrexham

Drawing title:

Preliminary
Road & Drainage Longsections
Sheet 2 of 2

Scale: 1:500 for the original size of A0

Drawn by: CP | Checked by: RA | Passed by: RA | Date: Dec 2022

Drawing status:

Preliminary

Job No:	Project	Origin.	Volume	Level	Type	Discip.	Number	Revision:
PSH06	XX	BET	XX	XX	XX	C	07	C

Do not scale this drawing

6 -7 Old Marsh Farm Barns, Welsh Road, Sealand, Flintshire, CH5 2LY
enquiries@betts-associates.co.uk
Chester 01244 288178 | Altrincham 0161 613531