
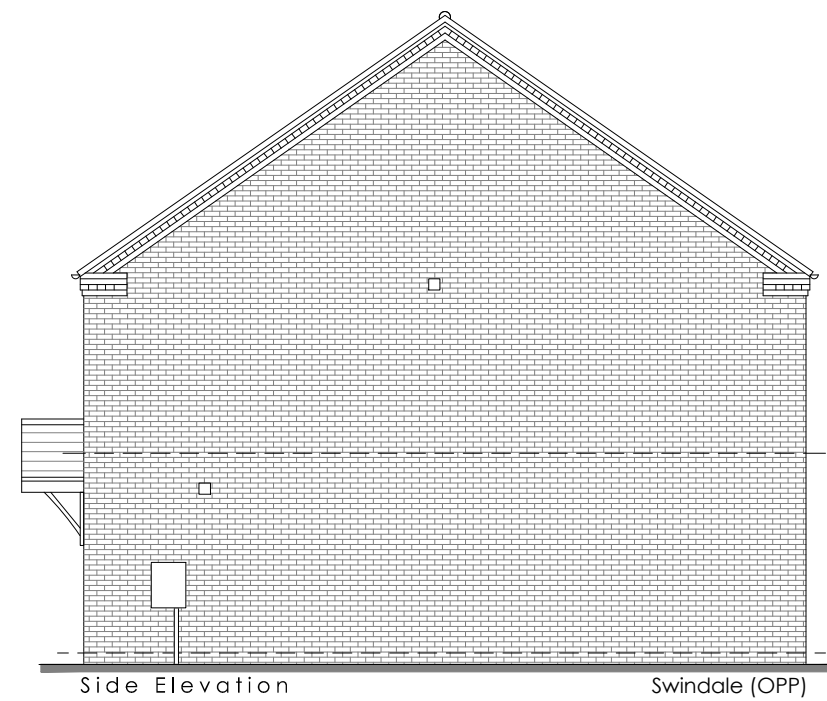


NOTES

Do not scale from drawing. All figured dimensions in mm and to be checked on site.

Copyright of the design and / or drawings remains solely with Pickstock Homes

This drawing does not form part of a contract and is subject to change at developers discretion.

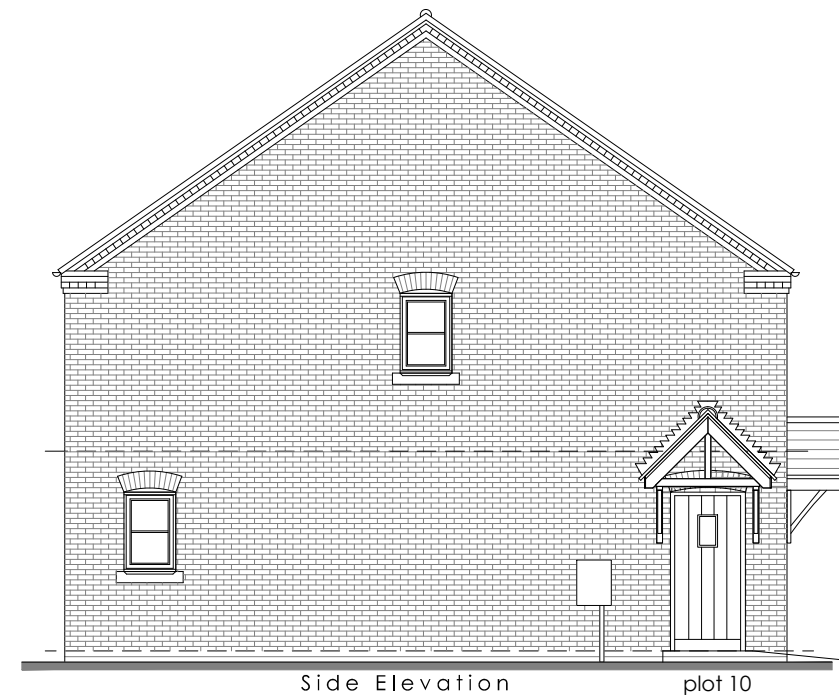

rev.	description	date	by

status.	Planning
---------	----------



Residential development on
land off St Marys Avenue.
Overton, Wrexham

drawing
Swindale House type
Plots 10, 11 & 12
Elevations

scale 1:100 @ A3	date 16.05.23	drawn JE
dwg no 1522-swin-plots ele10-12		rev