


NOTES

Do not scale from drawing. All figured dimensions in mm and to be checked on site.

Copyright of the design and / or drawings remains solely with Pickstock Homes

This drawing does not form part of a contract and is subject to change at developers discretion.

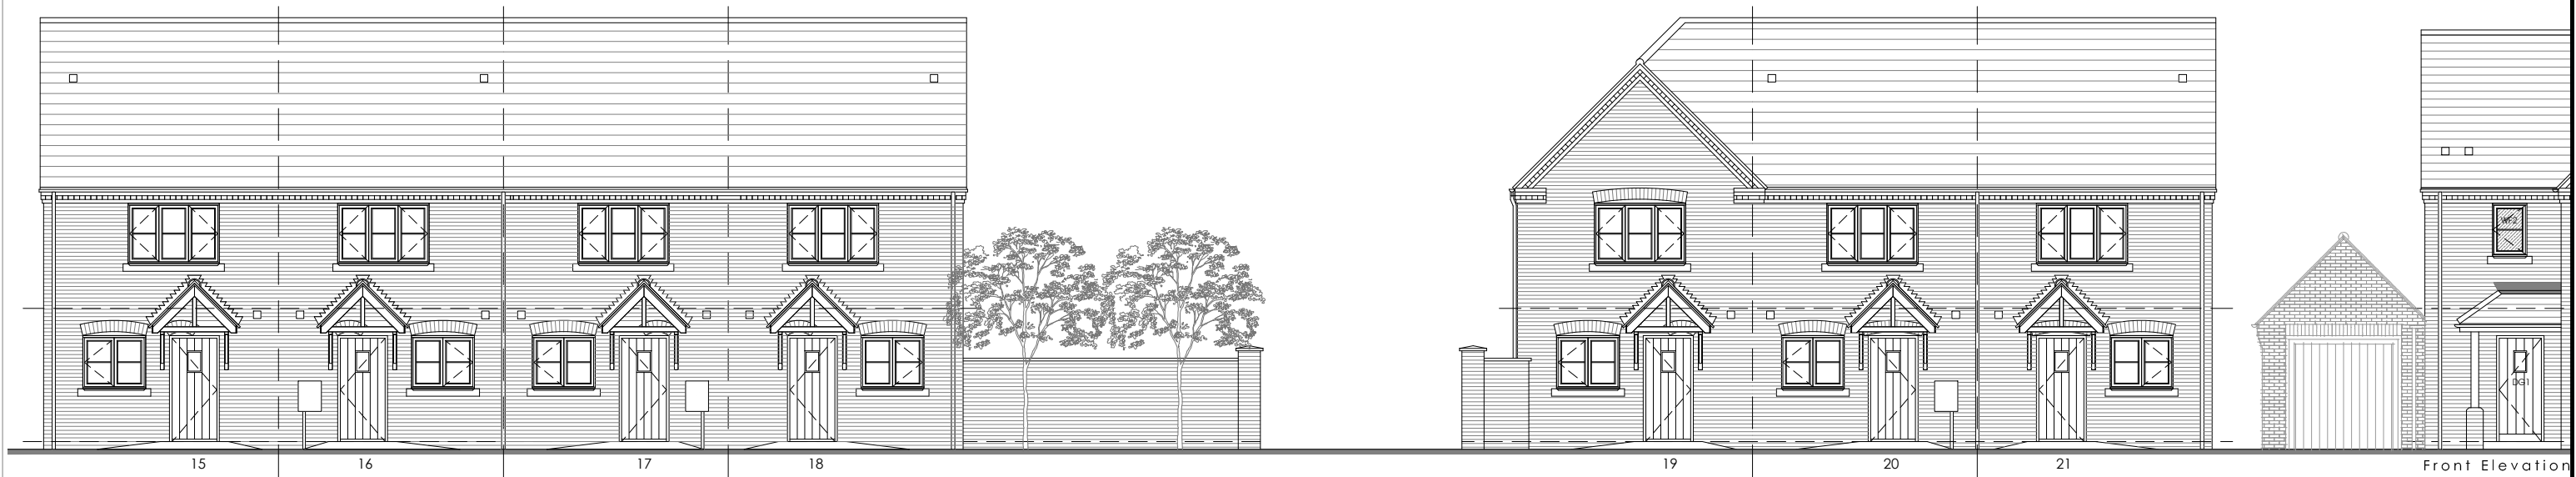

street elevation plots 15 - 21



street elevation plots 10-14

rev.	description		date	by
status. Planning				
 17 Mile Oak Maesbury Road Oswestry Shropshire SY10 8GA Tel. No. 01691 670788 www.pickstockhomes.com				
project. Residential development on land off St Marys Avenue. Overton, Wrexham				
drawing Plots 10 - 21 street elevations				
scale 1:125 @ A3		date 17.05.23		drawn JE
drwg no 1522-stret-plots 10-21				rev