


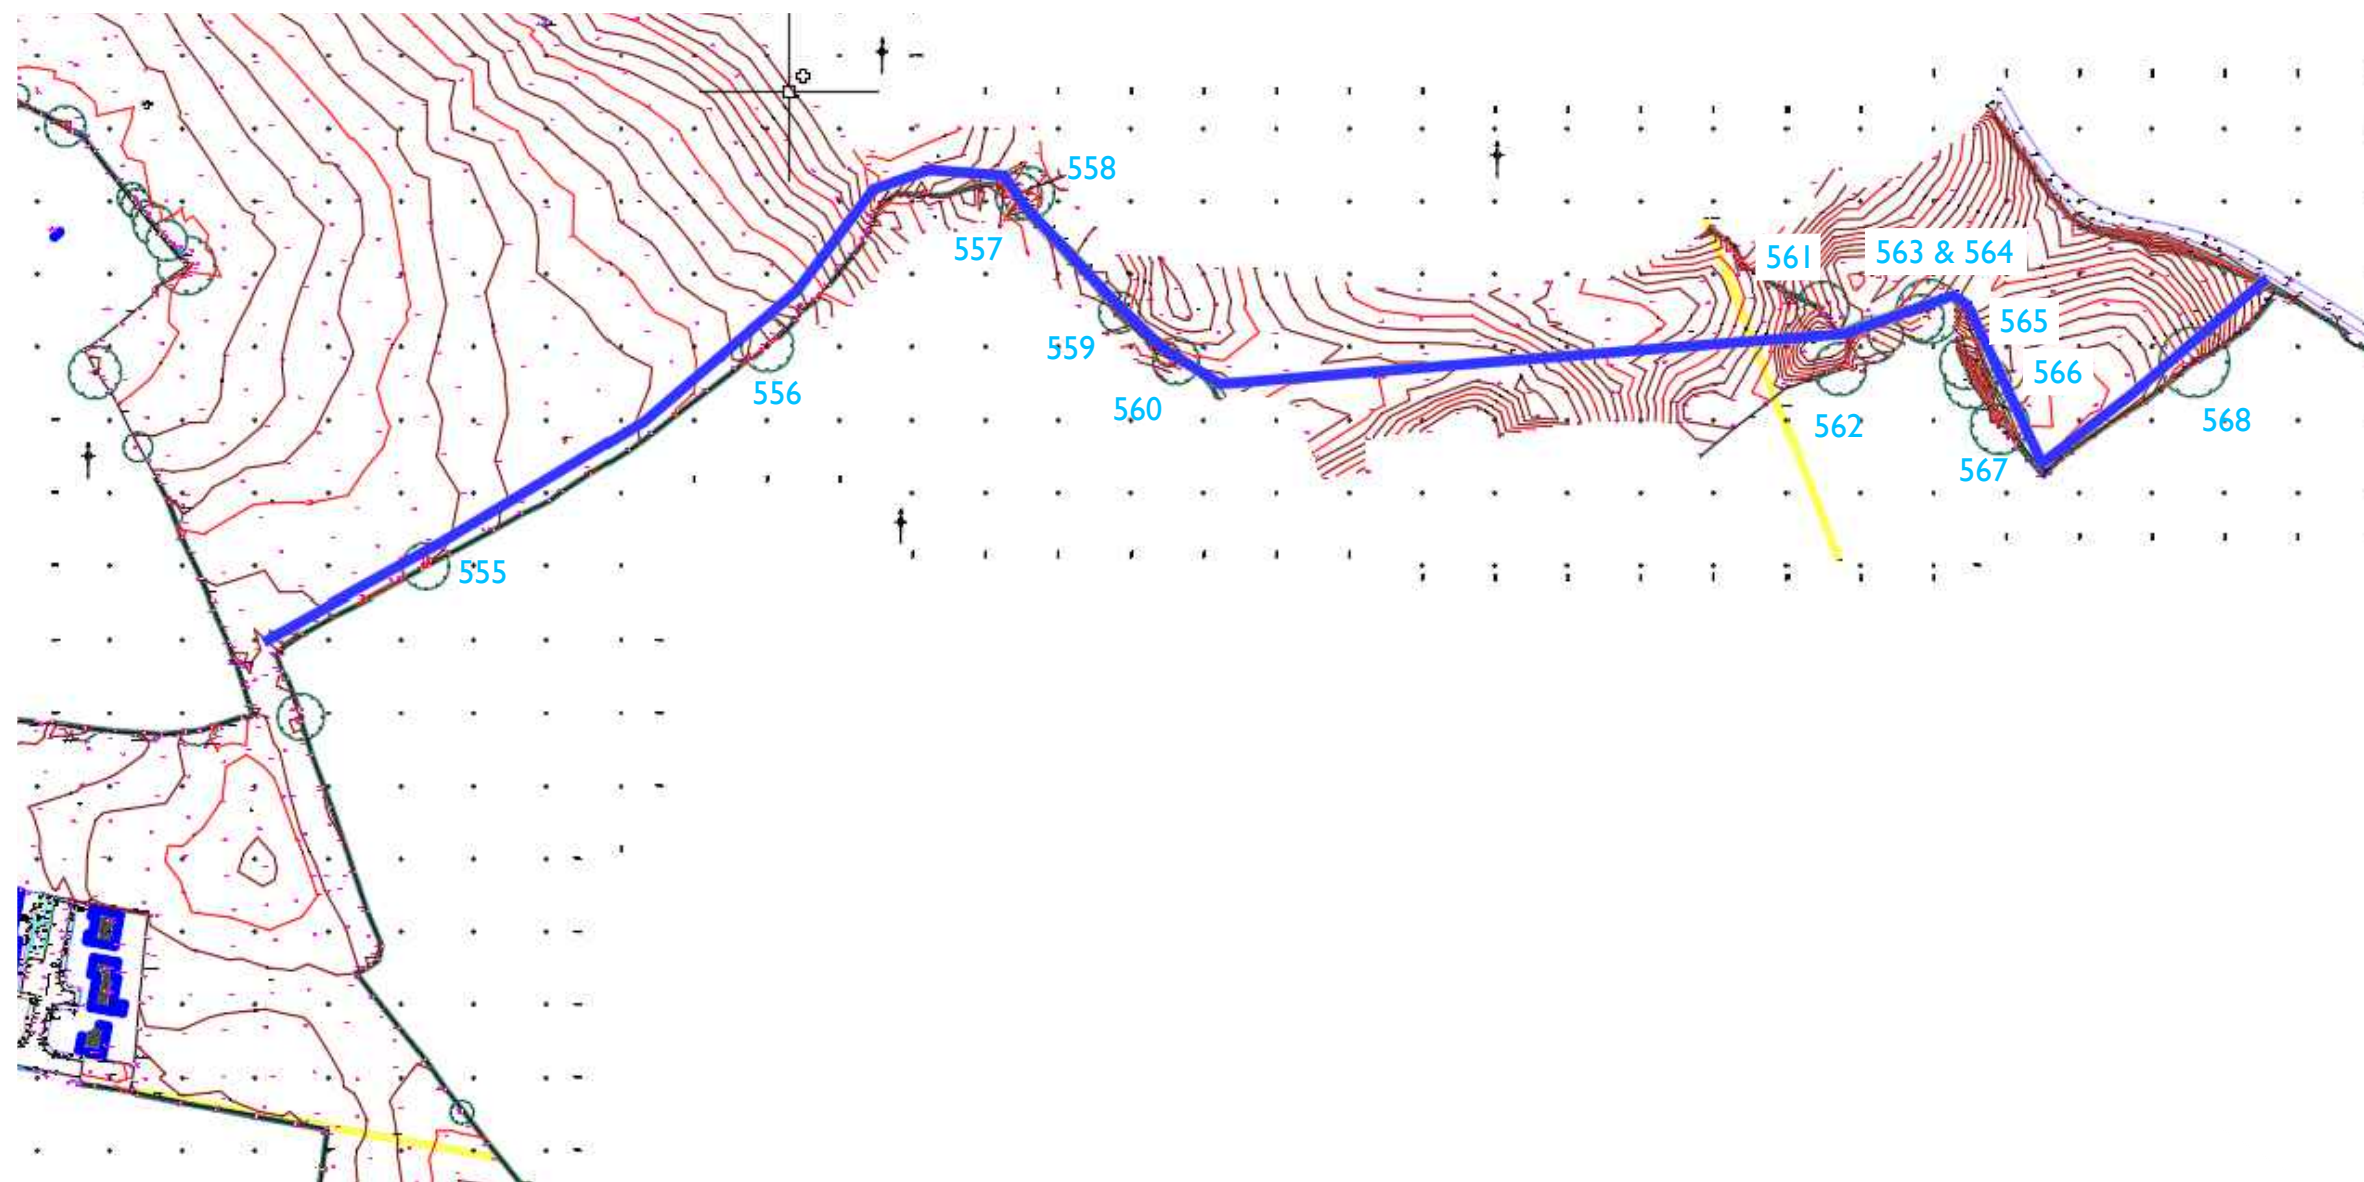

Key
31
Existing Tree

Not to Scale

Project:
Overton, Wrexham

Drawing Title:
Overton Tree Survey

Drawing: Trees affected by Drainage

Scale N/A | Date: 16/12/2022

Birch

