


File name: \\MAC\HOME\MODE DROPBOX\PROJECT\MANCHESTER\2 PROJECTS\J327090_OVERTON-ON-DEE, WREXHAM\5. GRAPHICS\2. CAD\2. SHEETS\J32-7090-PS-001 REV B.DWG
Last saved by: LUKEWHEELER Last Plotted: 2024-09-12

ISO A3 297mm x 420mm
Approved: ME
Checked: MA
Designer: LCW
Project Management Initials:

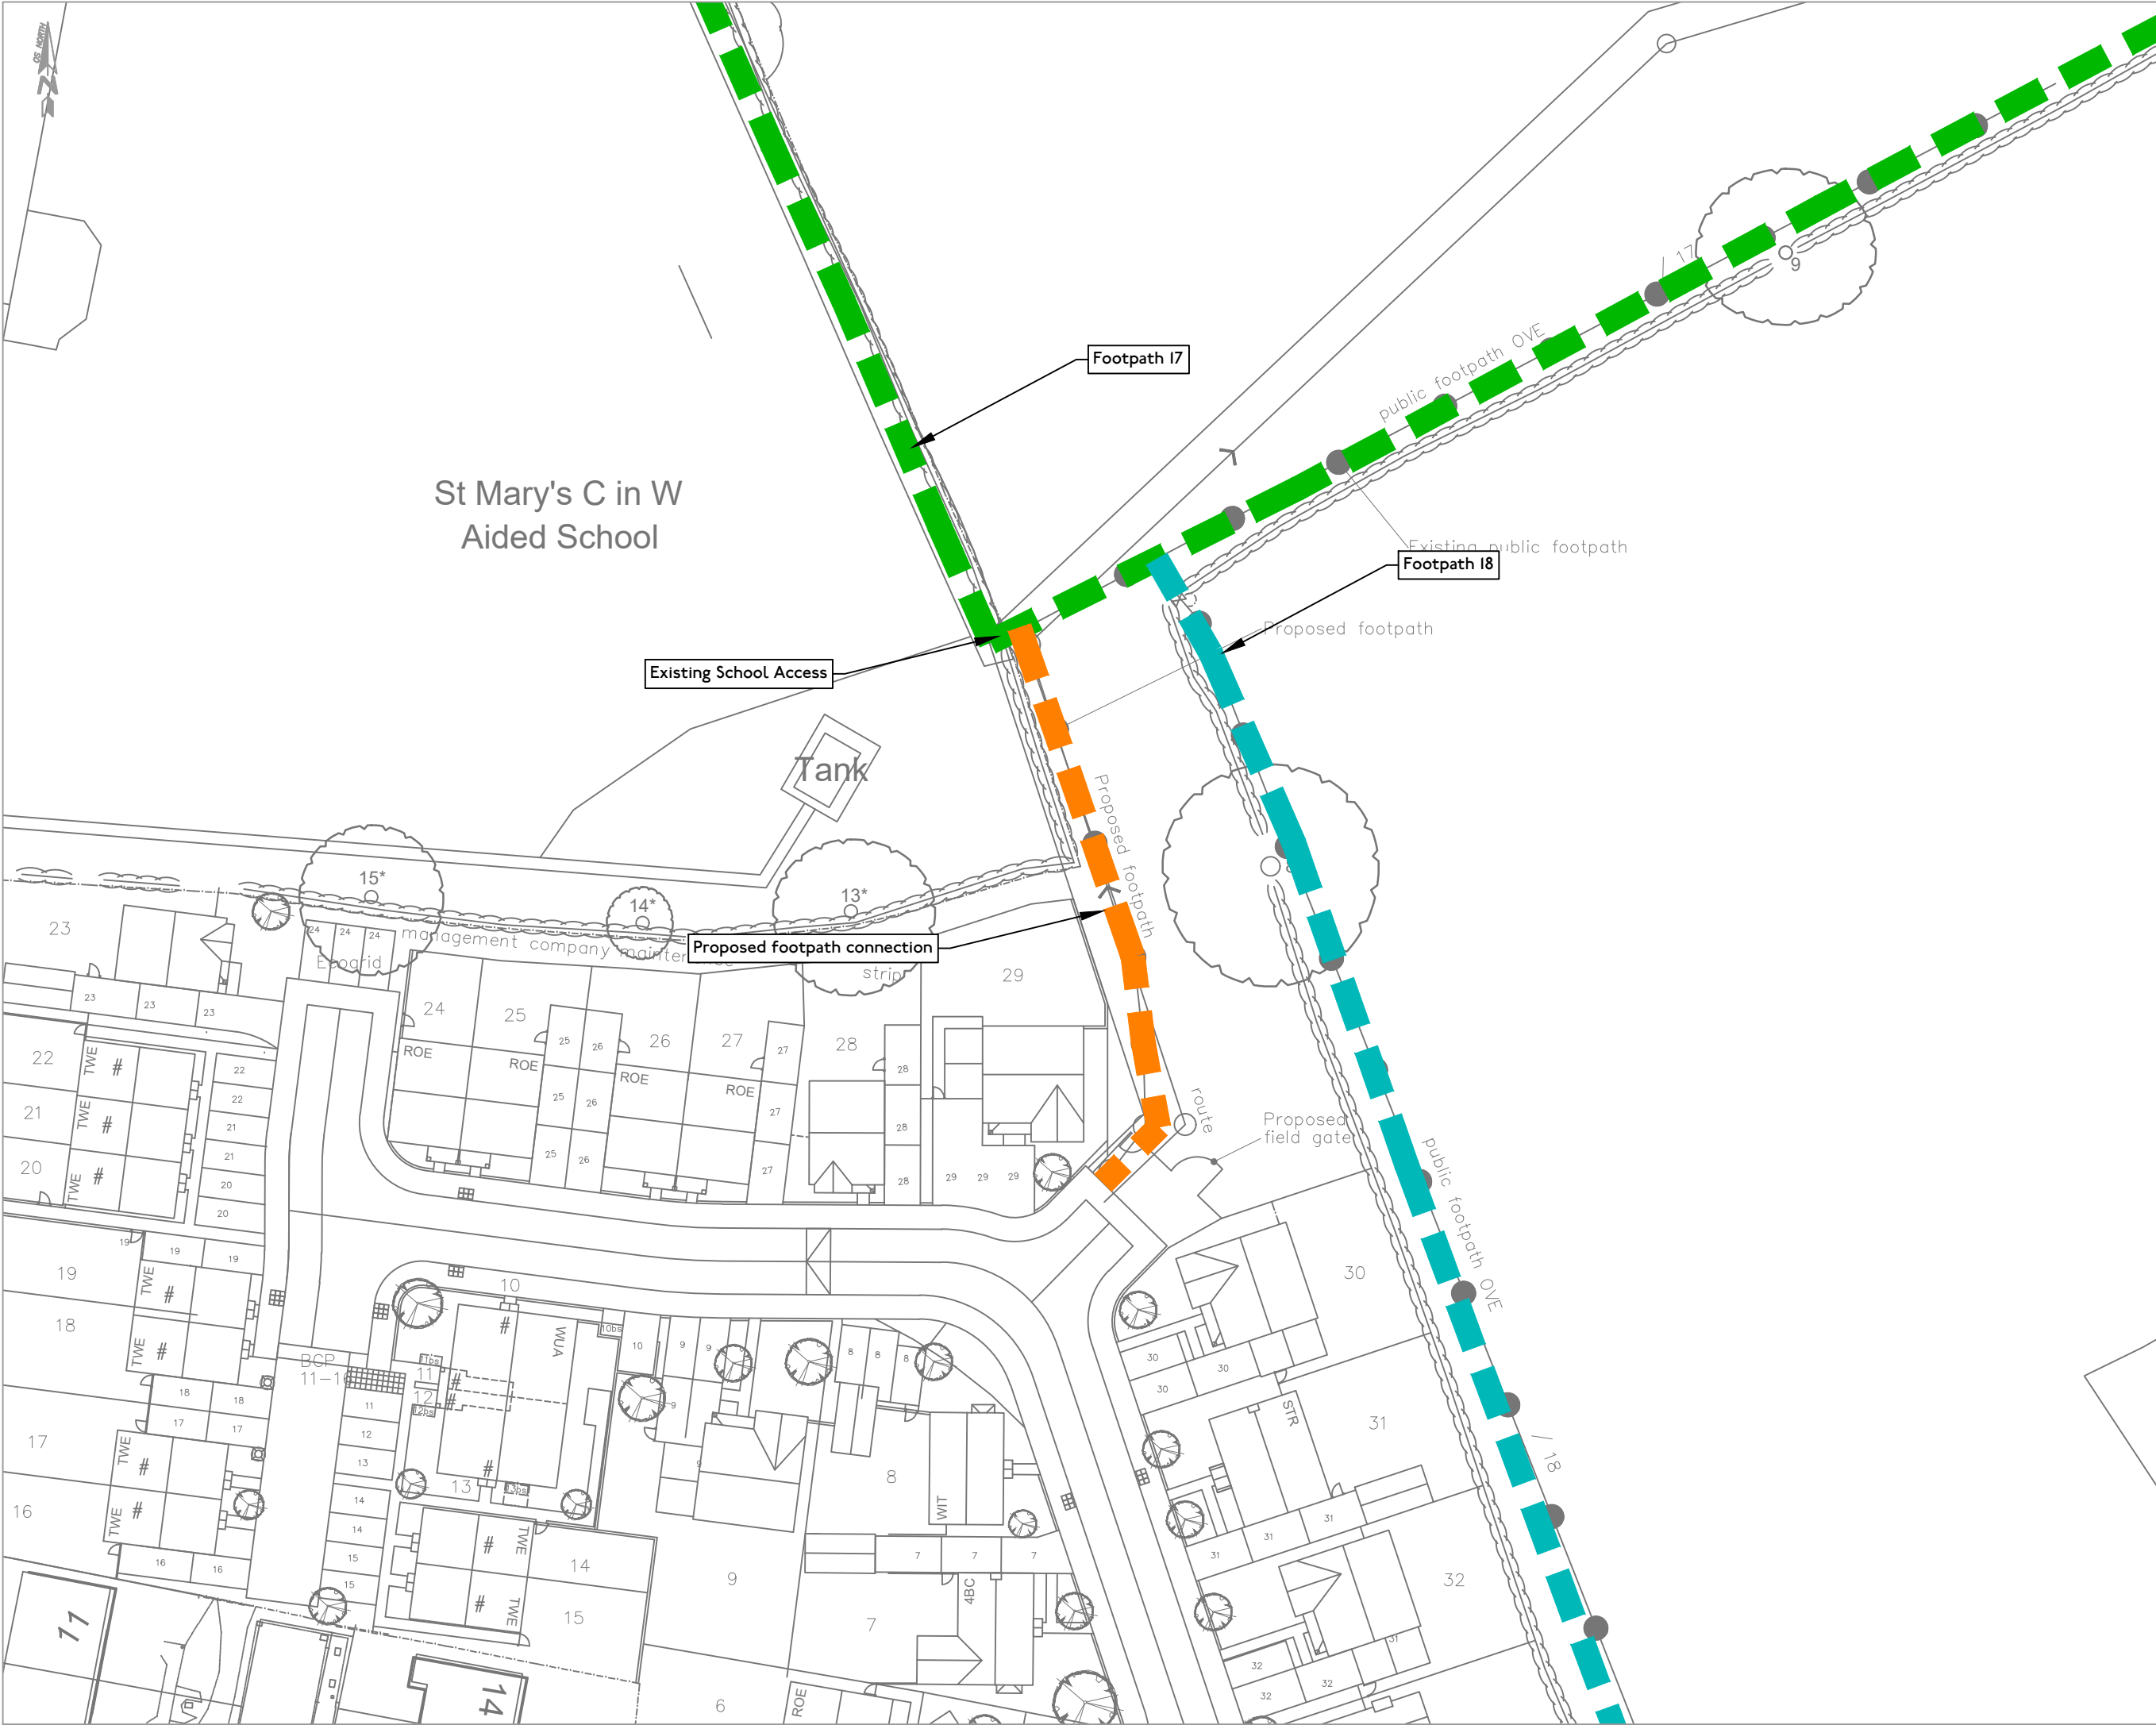

mode
transport planning

t 0161 464 9495
e info@modetransport.co.uk
w www.modetransport.co.uk

- notes:
1. this drawing is to be read in conjunction with all other relevant drawings, any discrepancies, errors or omissions to be brought to the attention of overseeing organisation.
 2. all dimensions to be checked before commencement of work on site.
 3. all dimensions in metres unless otherwise stated.
 4. the design is subject to approval of wrexham county borough council.
 5. drawing based on topographical survey.

issue/revision			
i/r	date	issued	description
A	12/09/2024		
-	24/08/2023	issued	
client: pickstock homes ltd			
project: st mary's avenue, overton, wrexham			
project number: J327090			
scale: 1:500@A3			
drawing title: public rights of way			
drawing number: J32-7090-PS-005			