
Notes	Rev	Description	Date	By

Plan 2

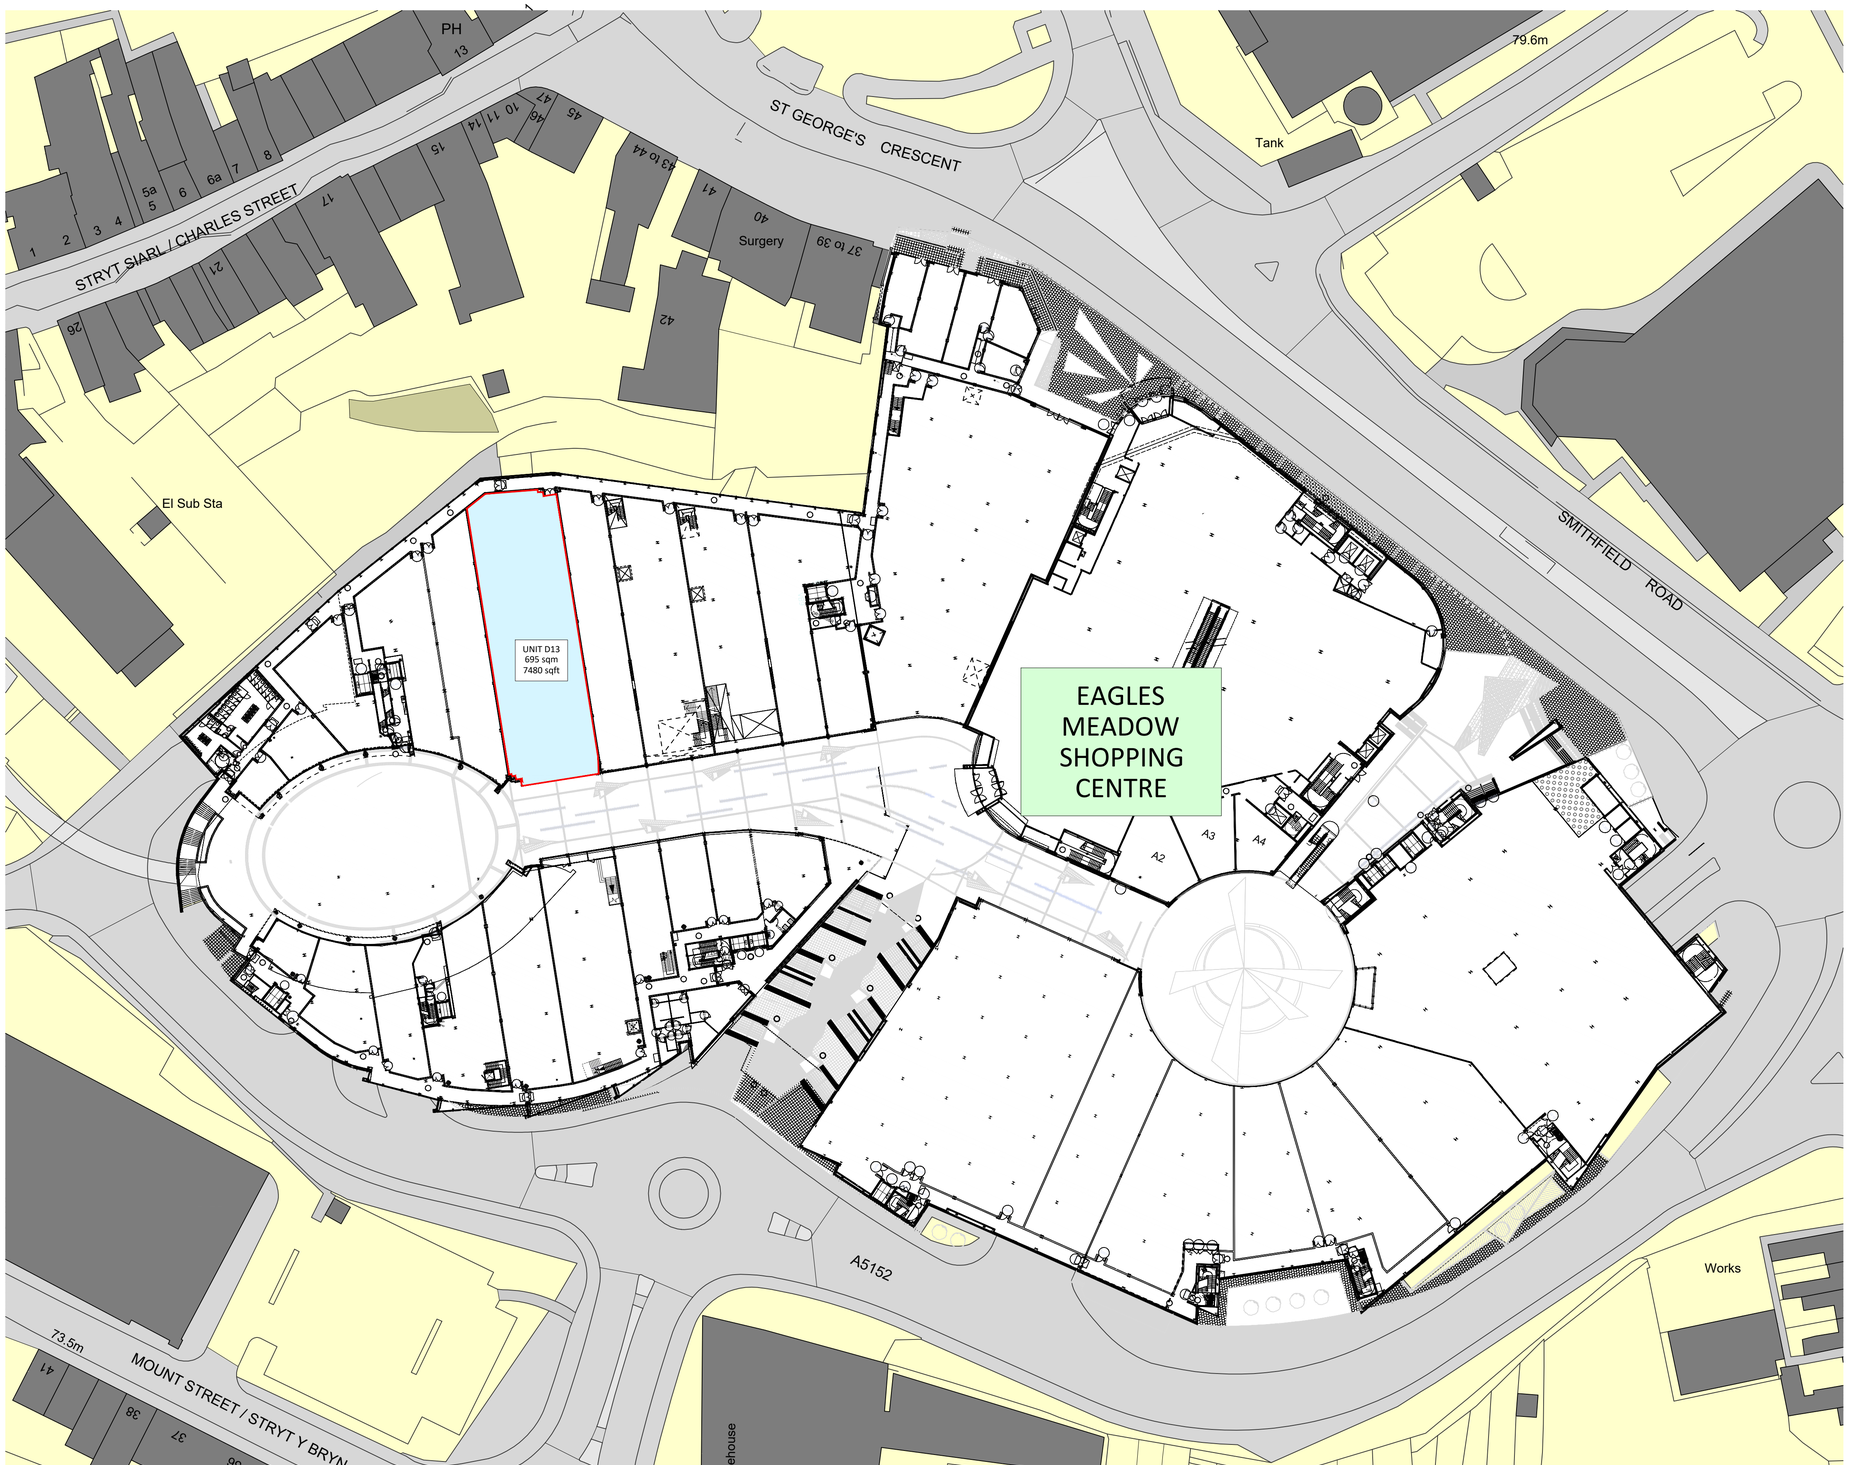

y, (c) Crown Copyright 2022. All rights reserved. Licence number 100022432

1:500
0 5 10 15 20 25m 50m 75m

N

This drawing is copyright. All dimensions and details are to be verified on site. Any discrepancies are to be notified to the Architect prior to work commencing. Do not scale from drawings.

Content	PLAZA LEVEL - PLAN				
Client	WREXHAM SHOPPING MALL LTD.				
Project	UNIT D13, EAGLES MEADOW SHOPPPING CENTRE.				
Date	12.03.25	Drawing Scale	1:500@ A1		
Paper size	A1	Drawn by	HB	Checked	
Project Code	1224	Drawing No.	LRP-01	Revision	-

covellmatthews
ARCHITECTS
15 Rutland Square, Edinburgh, EH1 2BE
edinburgh@covellmatthews.co.uk
www.covellmatthews.co.uk
t:0131 226 3366

LAND REGISTRY PLAN