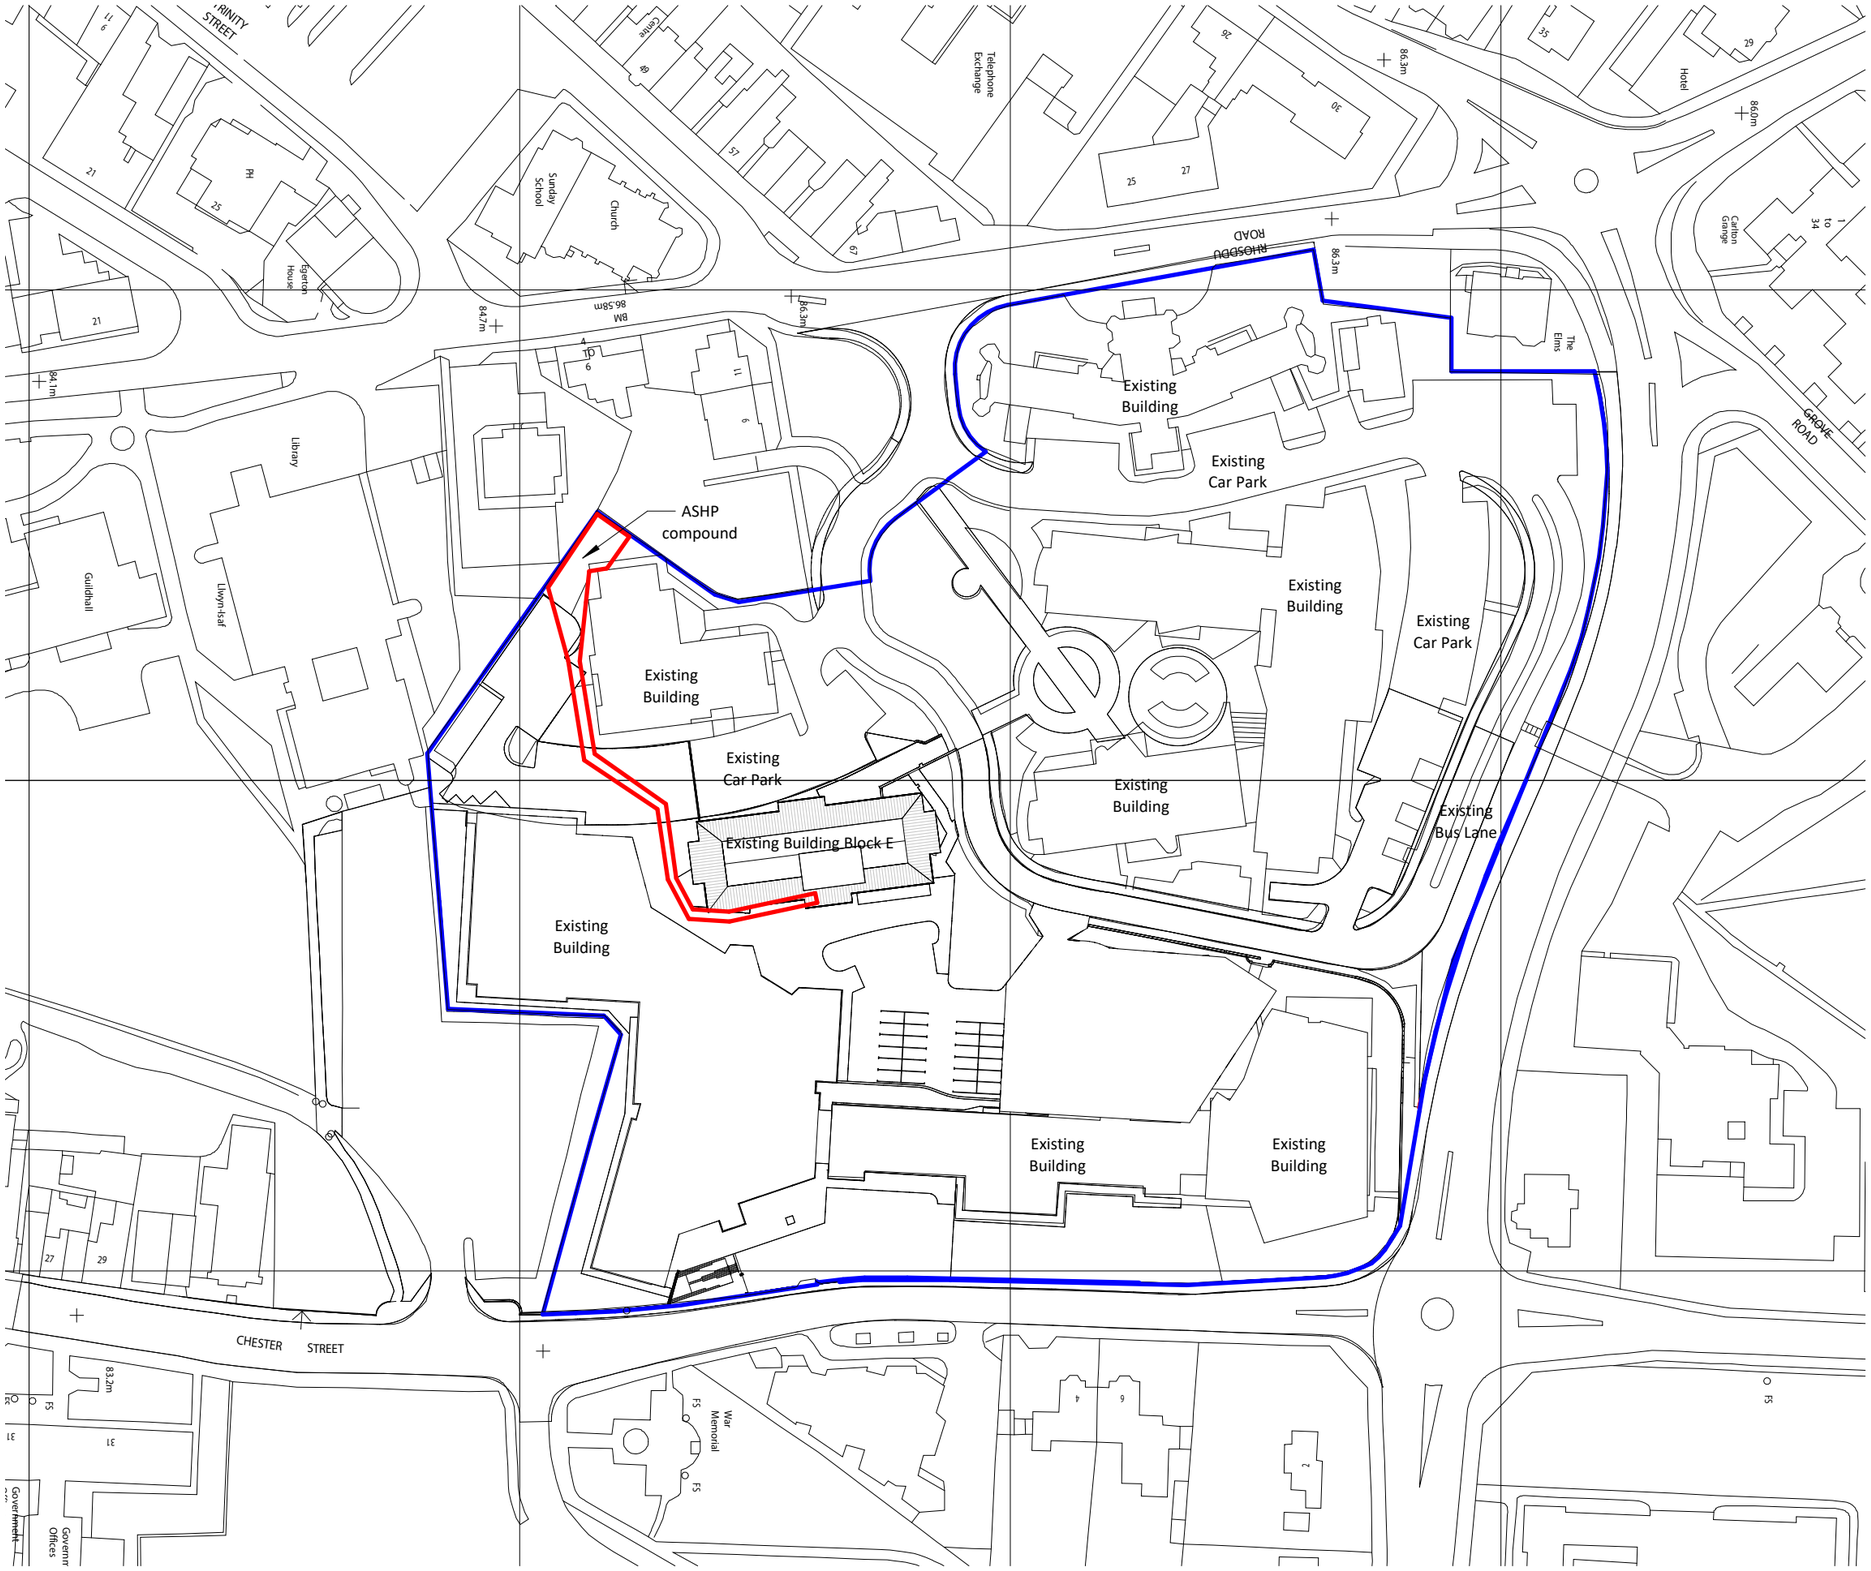


Location Plan

1 : 1250

VISUAL SCALE 1:1250 @ A1

General Notes

1. All of the designs are the sole property of TACP Architects Ltd and may not be used without their written agreement
2. All prints, specifications and their copyright are the property of TACP Architects Ltd
3. All dimensions shall be checked on site before commencement of shop drawings, manufacture and all discrepancies must be reported to TACP Architects Ltd
4. Do not scale off drawings except for Planning purposes.

N

Application Boundary

Site Ownership Boundary

Revisions

Rev	Date	Description	By	Check
P-1	13/06/25	Issued for Planning Approval	AJC	DM

Client

Wynne Construction

Project Title

Welsh Language Center - Block E

Sheet Name

Location Plan

Classification

Status

Scale	Date	Drawn	Checked
As indicated@A3	13/06/25	GM	AC

Job Number	Project•Originator•Zone•Level•Form•Role•Number	Revision
24022	YP2-TACP-BE- XX-DR- A-7000	P-1

TACP Architects Ltd

Pembroke House
Ellice Way,
Wrexham Technology Park,
Wrexham, LL13 7YT
01978 291161

admin@tacparchitects.co.uk
www.tacparchitects.co.uk

TACPArchitects