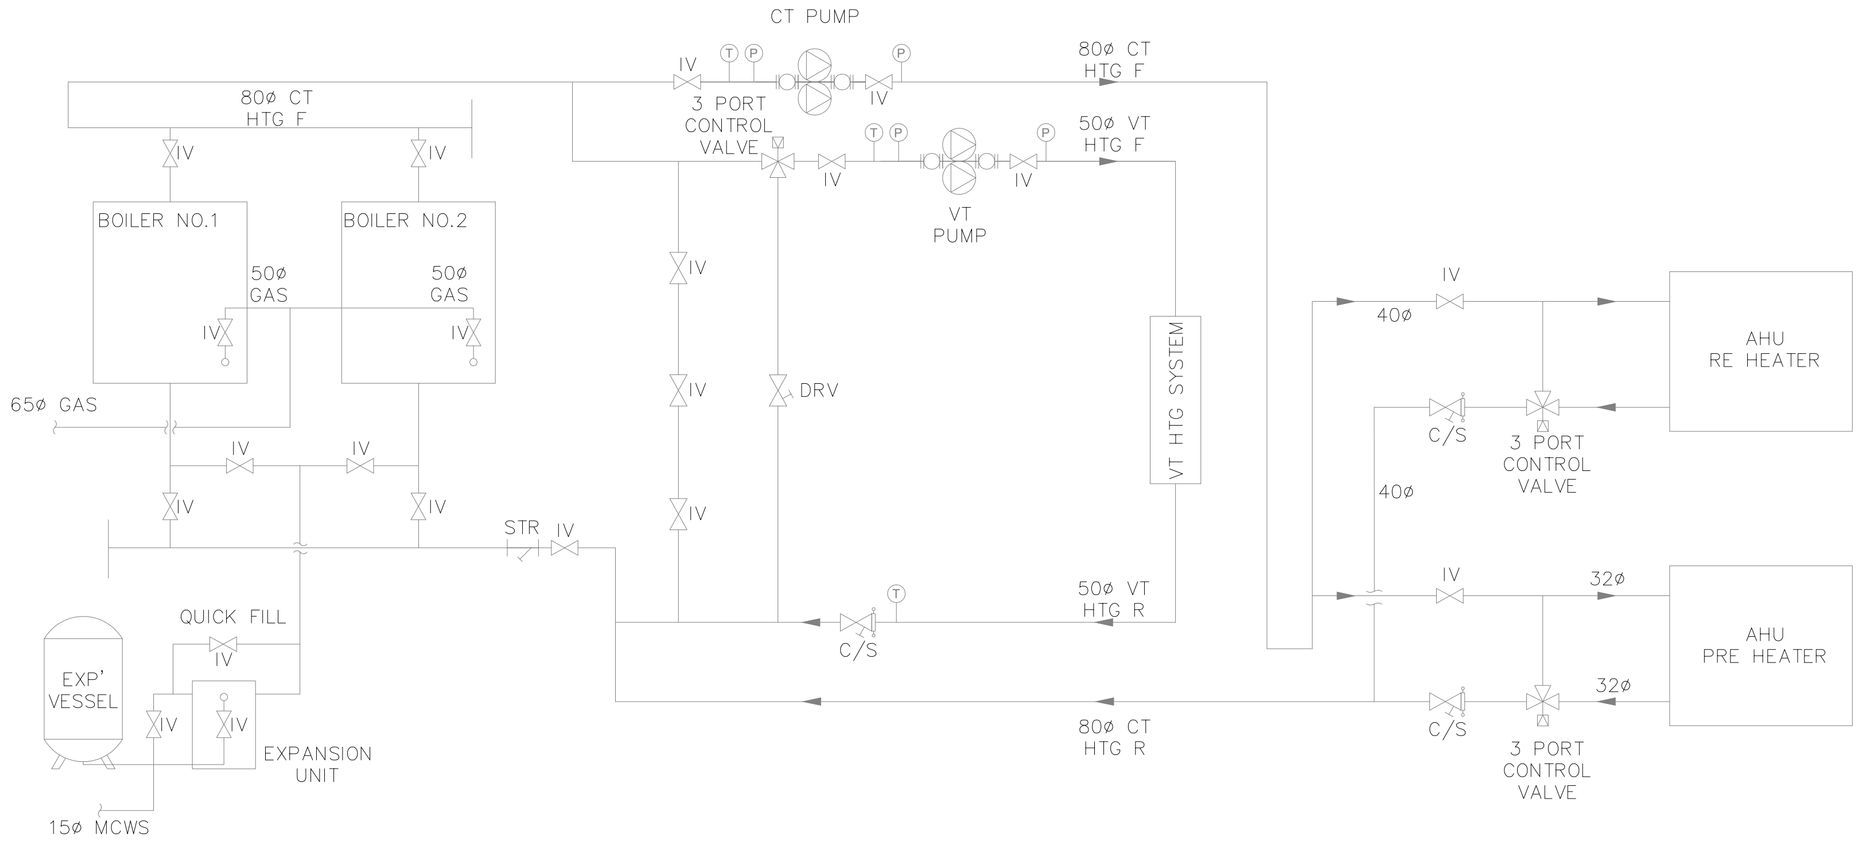


Mod.	Date:	Mod.	Date:	Mod.	Date:	Mod. P1	Date: JUN 25
						STAGE 3 DRAWING	

	Drawn	Checked	Lvl.	Approved	Drawn	Checked	Lvl.	Approved	Drawn	Checked	Lvl.	Approved	Drawn	Checked	Lvl.	Approved
Name													JM	LW		LW
Signature	.....		....		.....		....				....				....	

Project No.	PR250113
Building No.	B_NO
Site/Location	WXREXHAM COLEG
Department	CAD
Discipline/Type	MECH
Designer	ORKA
Scale	NTS@A1
Contract No.	2025-0005
Drawing Category	D_CAT

Sureserve Energy Services Public Buildings

WREXHAM COLEG CAMRBIA, BLOCK E
EXISTING HEATING SCHEMATIC

Drg. No. PR250113-M-001

Mod. P1