
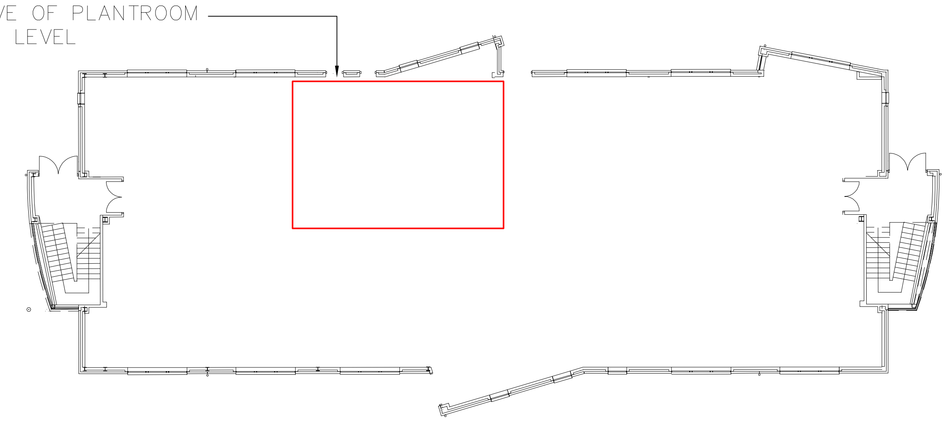


INDICATIVE LOCATION OF
ROOF LEVEL PLANTROOM
NTS

FOR EXTENT OF PIPEWORK TO BE REMOVED PLEASE REFER TO THE EXISTING HEATING SCHEMATIC STRIP OUT DRAWING NO. PR250113-M-002

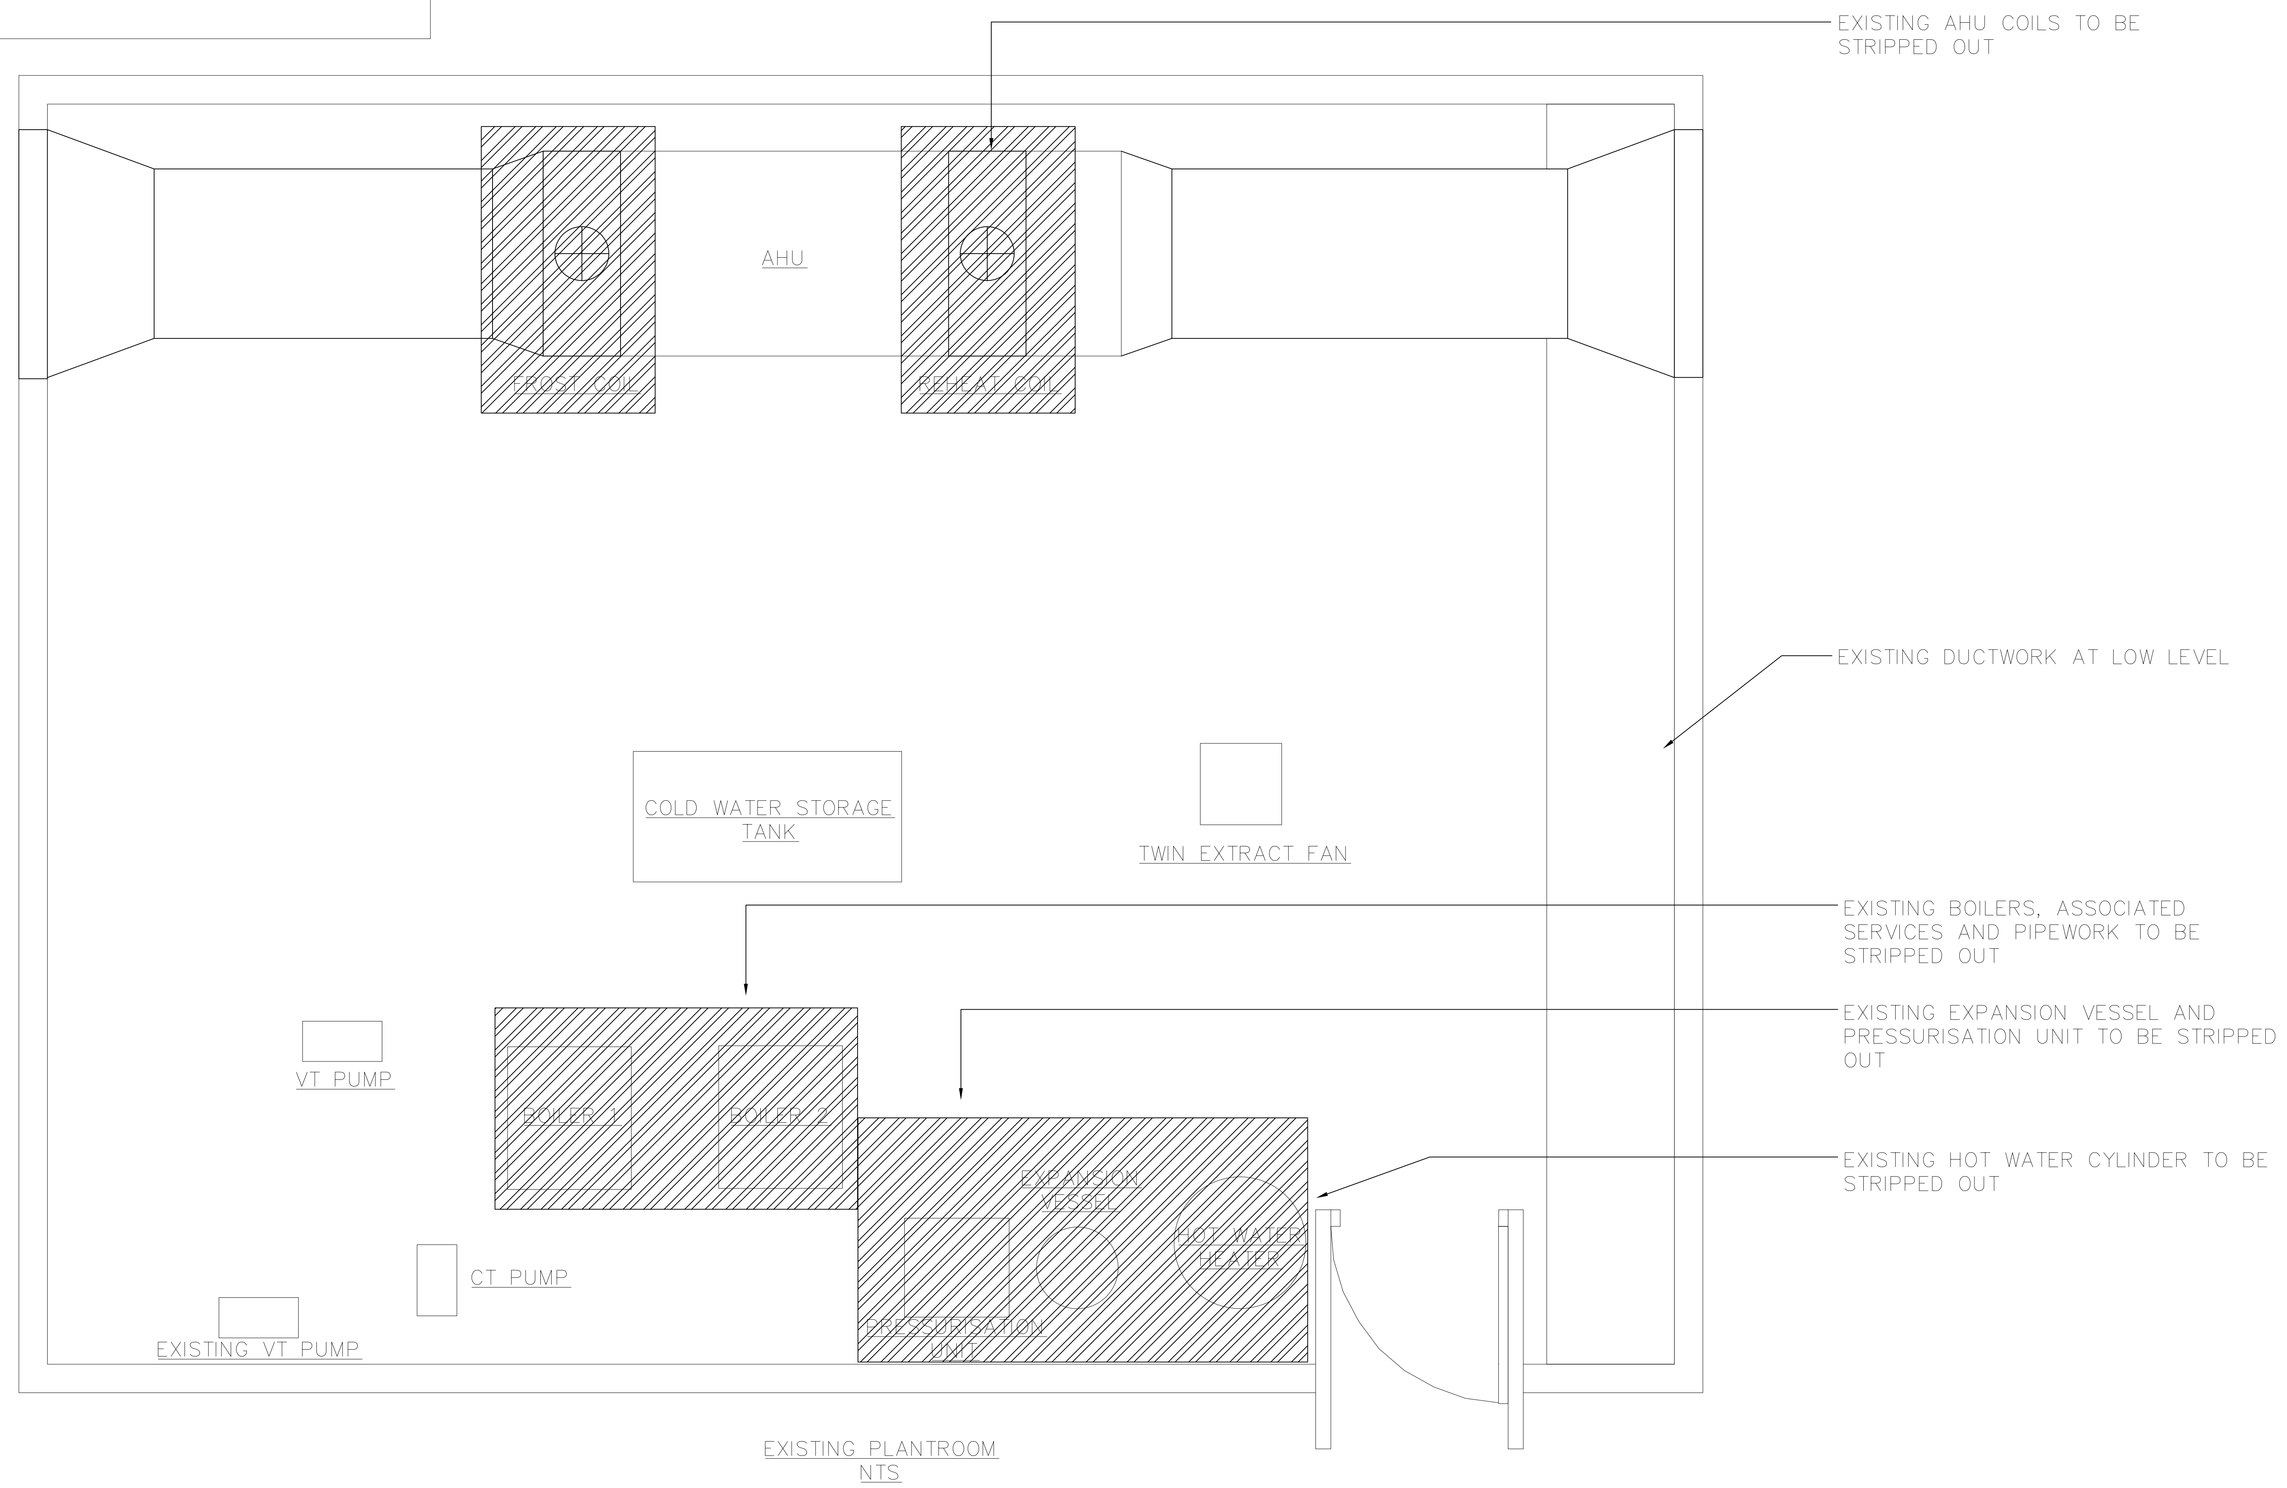

EXISTING PLANTROOM
NTS

Mod.	Date:	Mod.	Date:	Mod.	Date:	Mod. P1	Date: JUN 25
						STAGE 3 DRAWING	

	Drawn	Checked	Lvl.	Approved	Drawn	Checked	Lvl.	Approved	Drawn	Checked	Lvl.	Approved	Drawn	Checked	Lvl.	Approved
Name													JM	LW		LW
Signature	.....		....		.....		....				....				....	

Project No.	PR250113
Building No.	BLOCK E
Site/Location	WXREXHAM COLEG
Department	CAD
Discipline/Type	MECH
Designer	ORKA
Scale	NTS@A0
Contract No.	2025-0005
Drawing Category	D_CAT

Sureserve Energy Services
Public Buildings

WREXHAM COLEG CAMRBIA
BLOCK E
EXISTING PLANTROOM LAYOUT
STRIP OUT WORKS

Drg. No. PR250113-M-101

Mod. P1