
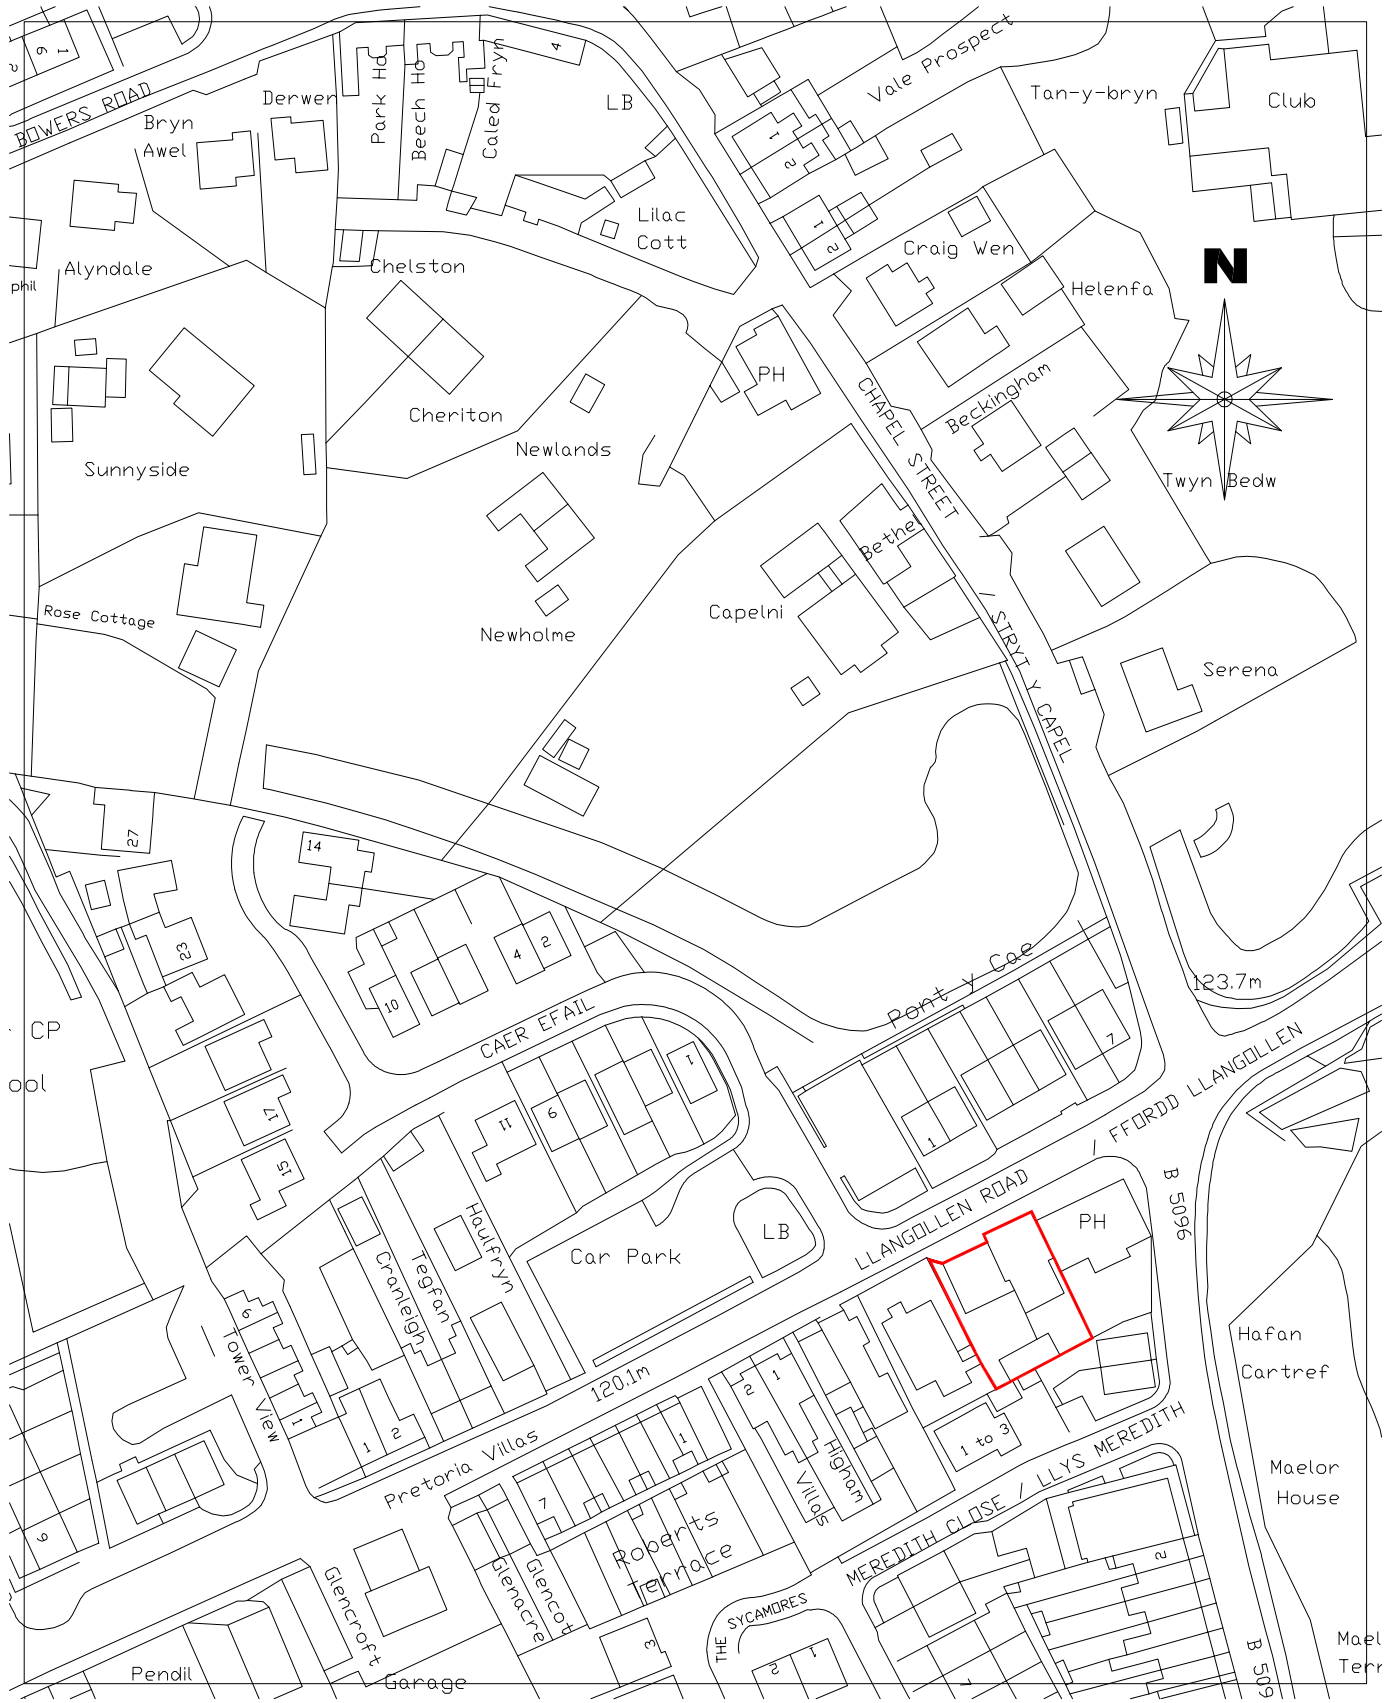


LOCATION PLAN 1:1250 AT A3

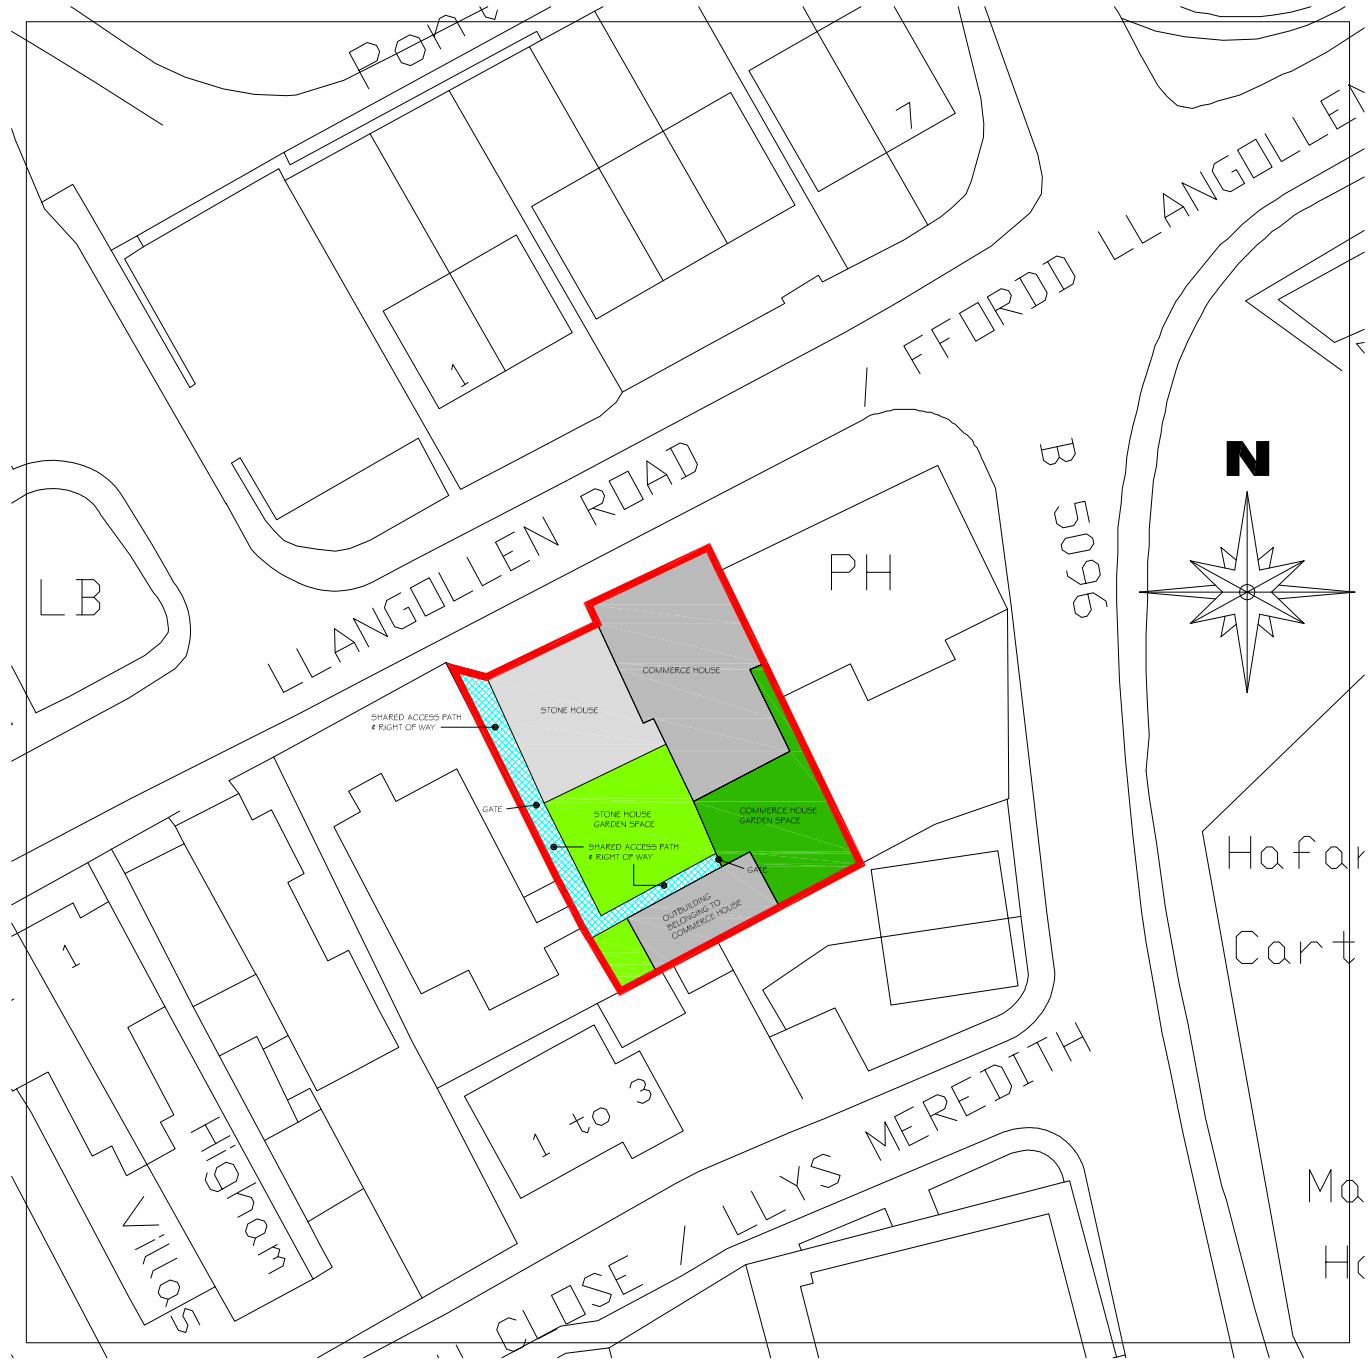

BLOCK PLAN 1:500 AT A3

CLIENT :- KIRTI SHARMA		REVISIONS :-
PROJECT :- CONVERSION OF DWELLING INTO 2 DWELLINGS STONE HOUSE, LLANGOLLEN ROAD, ACREFAIR, WREXHAM, LL14 3RP		
DRAWING:- LOCATION PLAN & BLOCK PLAN		
DATE :- JUNE 2025	SCALE :- 1:1250 AT A3 1:500 AT A3	DRAWING REF :- 2025/SH/03/PL