



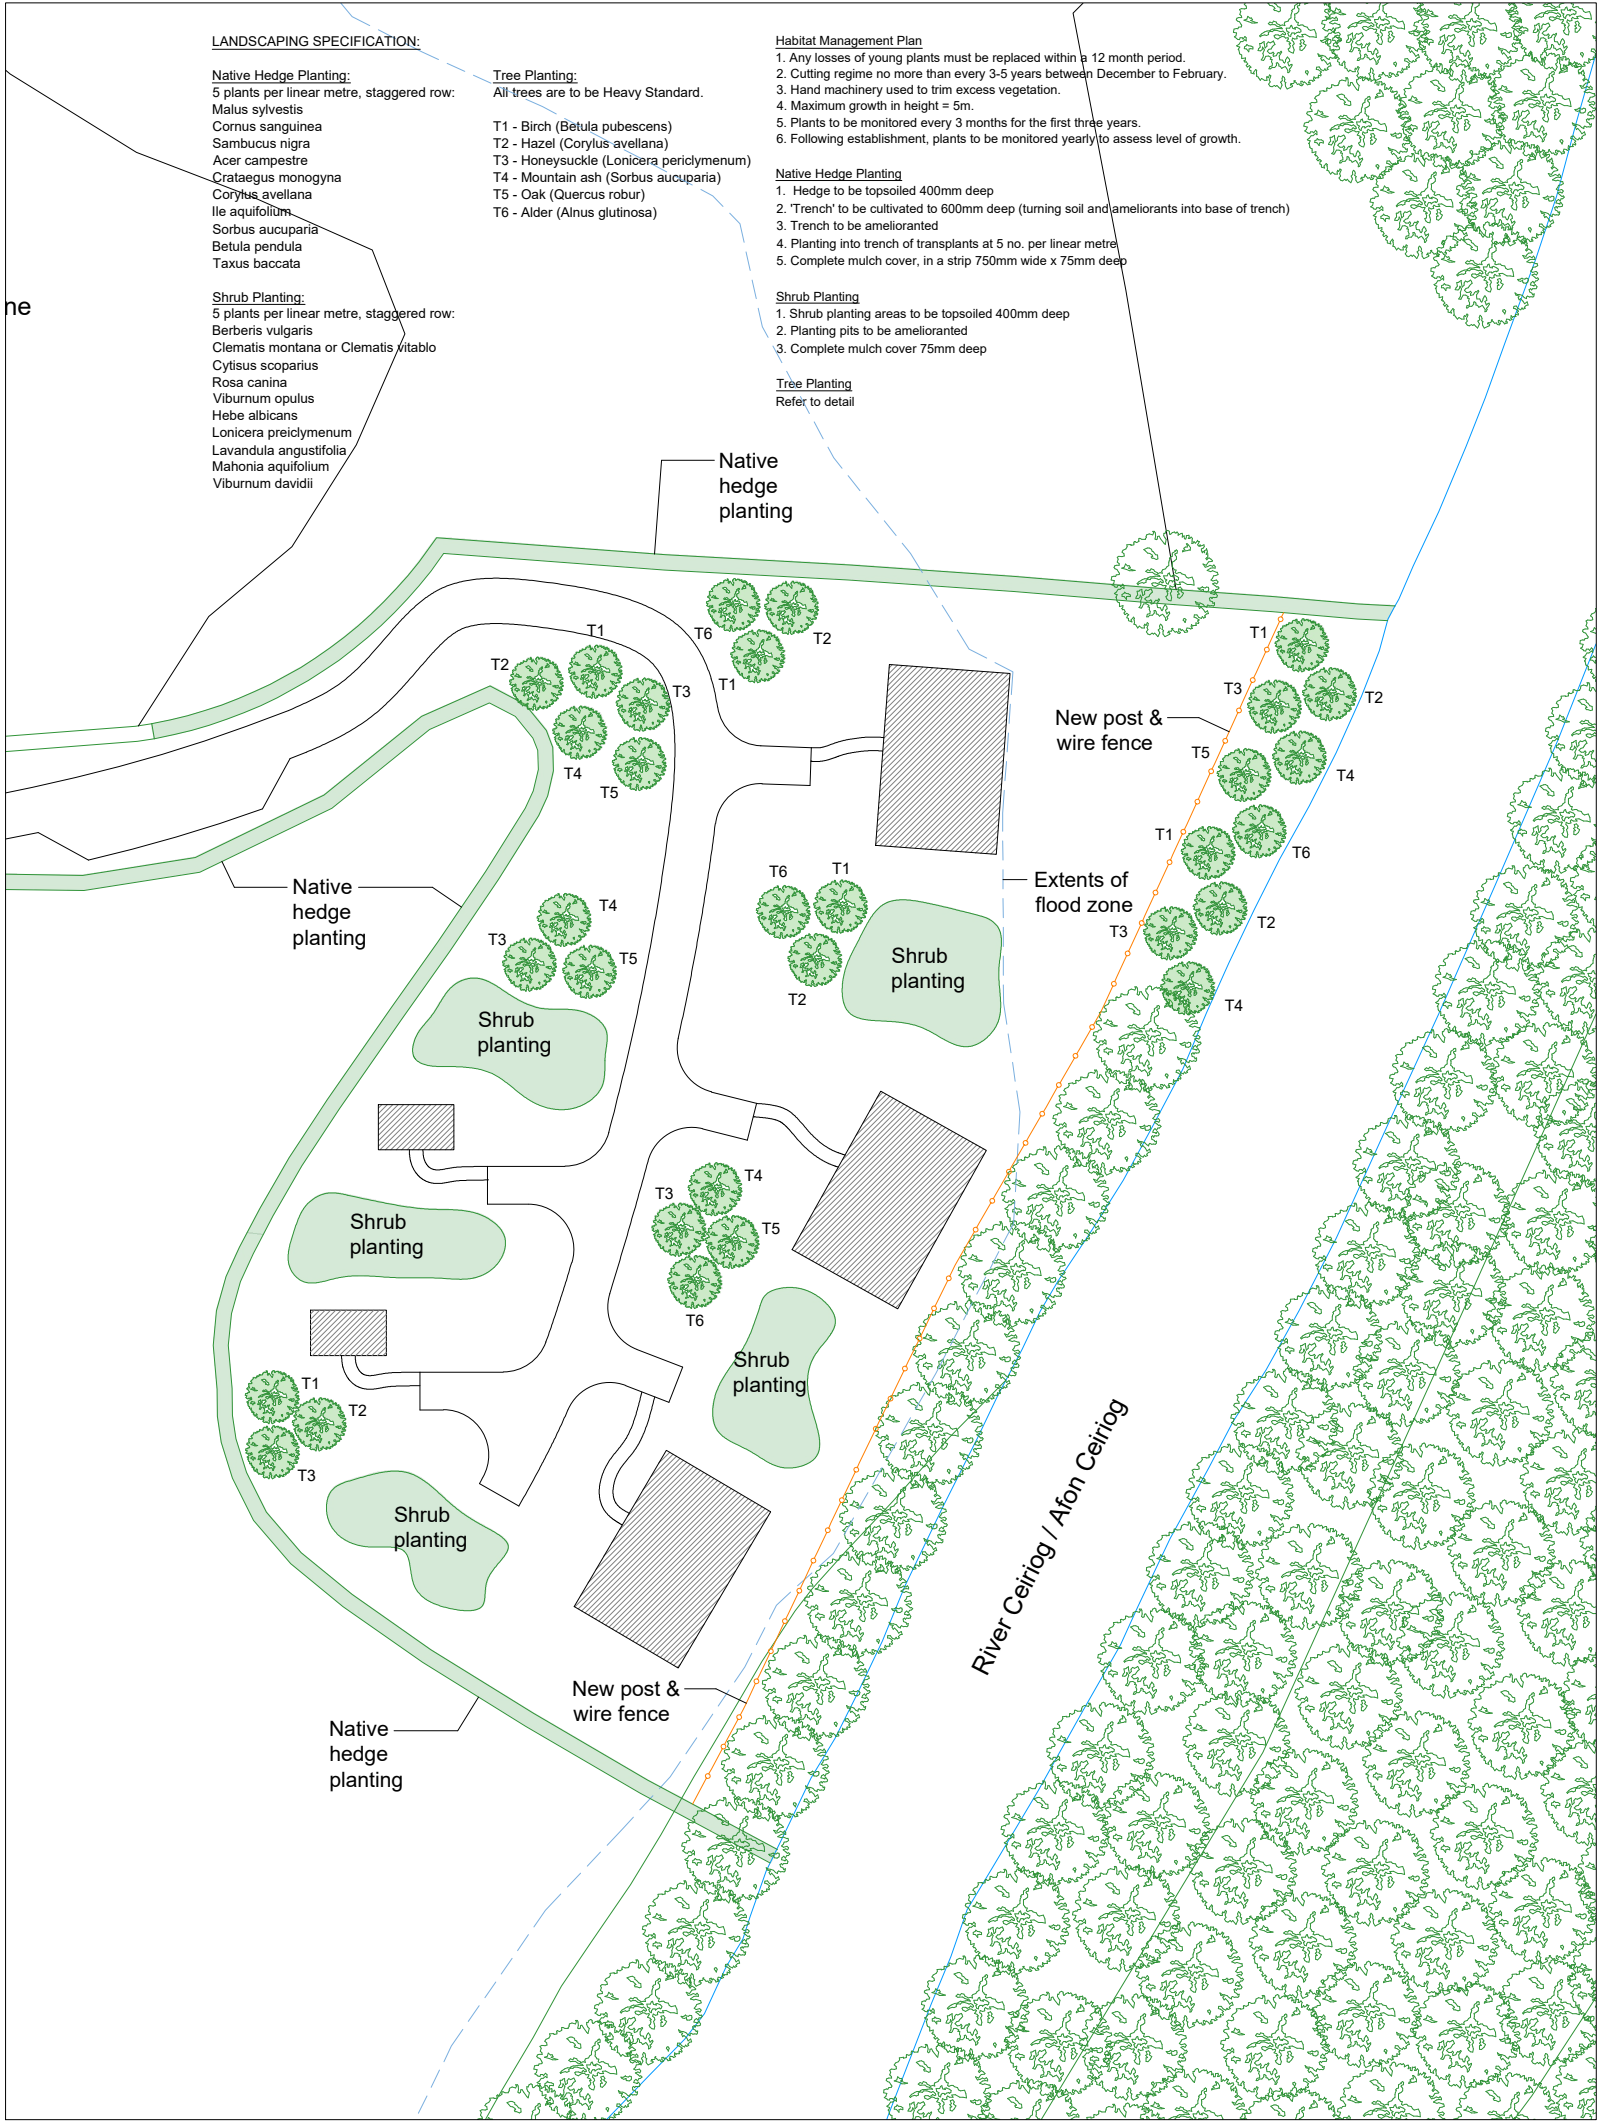

THIS DRAWING IS TO BE READ IN CONJUNCTION WITH ALL RELATED DRAWINGS. ALL DIMENSIONS MUST BE CHECKED AND VERIFIED ON SITE BEFORE COMMENCING ANY WORK OR PRODUCING SHOP DRAWINGS. THE ORIGINATOR SHOULD BE NOTIFIED IMMEDIATELY OF ANY DISCREPANCY. THIS DRAWING IS COPYRIGHT AND REMAINS THE PROPERTY ROGER PARRY & PARTNERS.

Rev	Description	Date	By
A	Revised following NRW comments	10/01/2024	NB

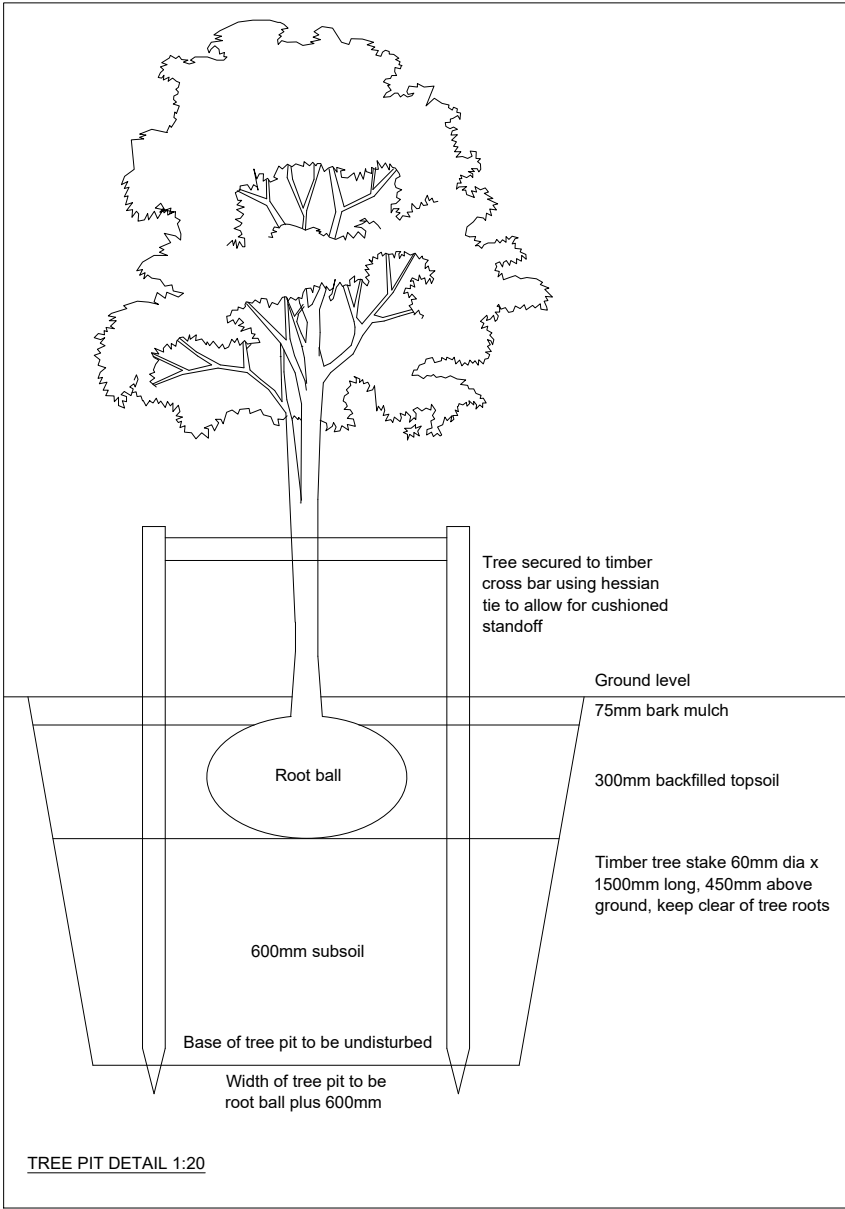

Residential - Agricultural - Commercial

Project	Proposed Safari Cabins & Shepherds Huts		
Drawing Title	Biodiversity Enhancement Plan		
Location	Land at Forge Farm, Pont-Y-Blew, Chirk, Wrexham, LL14 5BH		
Client	J E & V Evans & Son		
Scale	1:500 @ A3		
Drawing No	78078 / RJC / 004	Rev	A
Drawn By	NB	Date	2023/09/26

MERCIAN HOUSE, 9 DARWIN COURT, OXON
BUSINESS PARK, SHREWSBURY, SY3 5HJ
Tel: 01743 791336
E-mail: mail@rogerparry.net
Web address: www.rogerparry.net
Roger Parry & Partners LLP partnership no. OC312203
Registered in England and Wales.
A list of members of the LLP is available at the above address.