
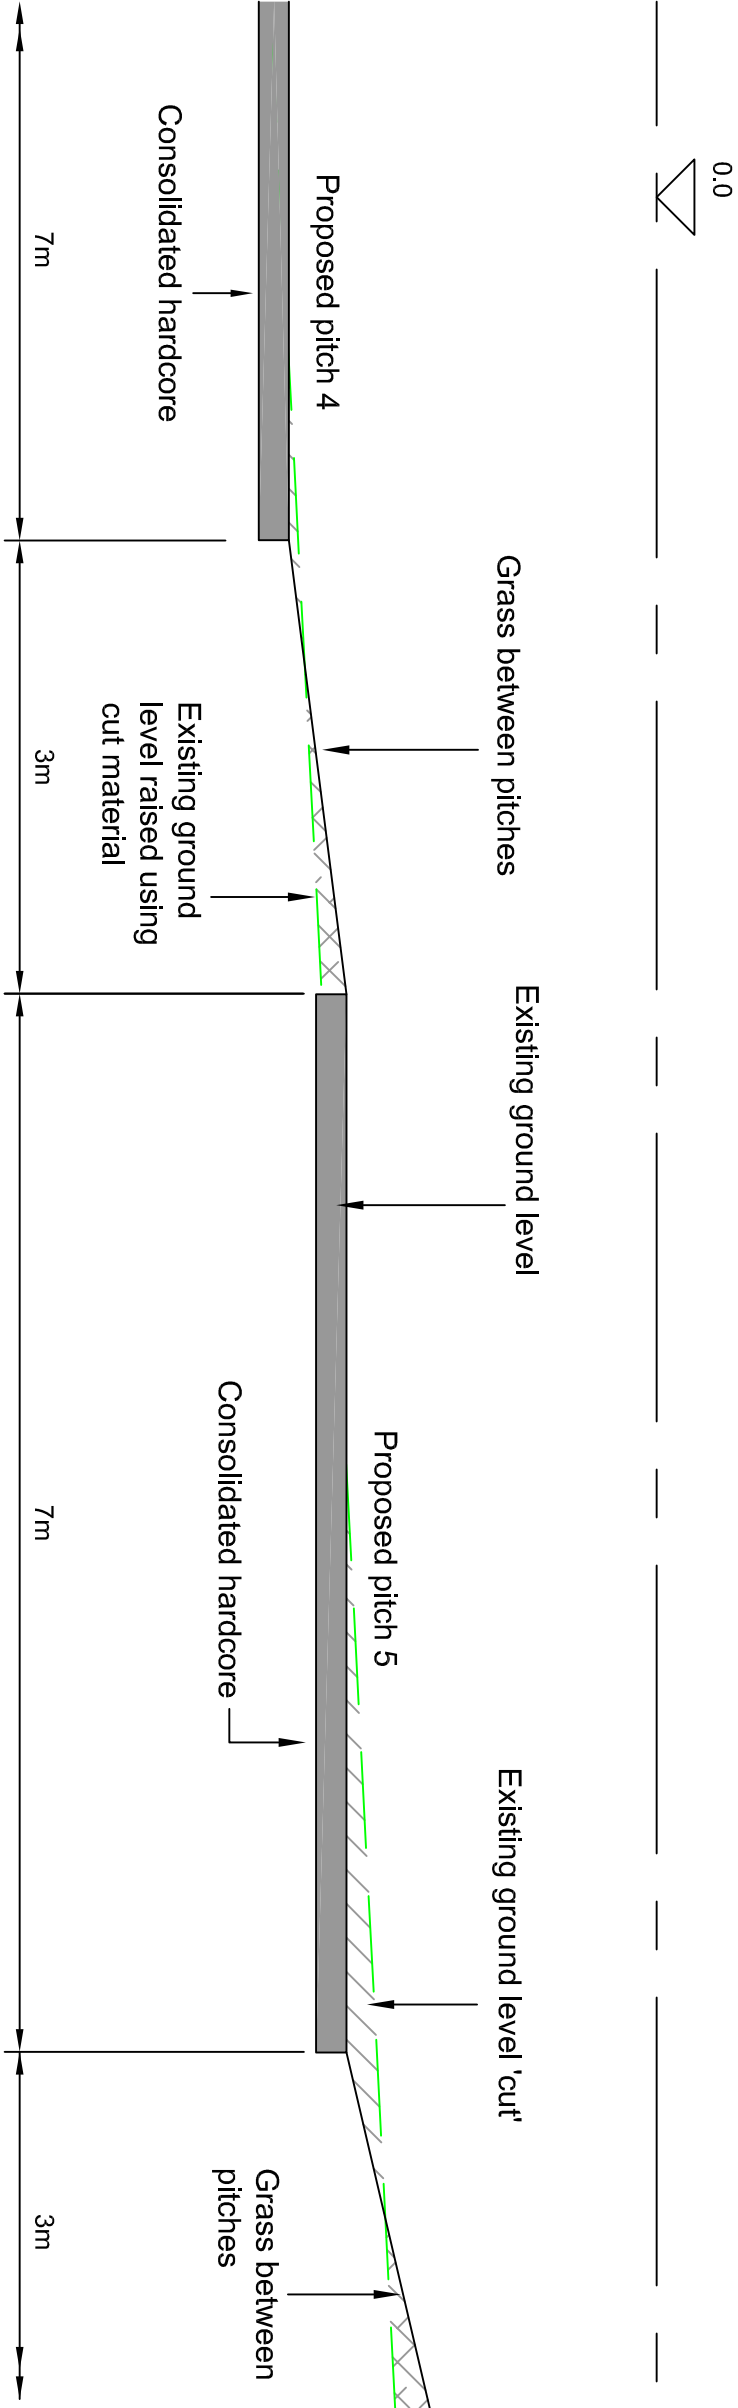


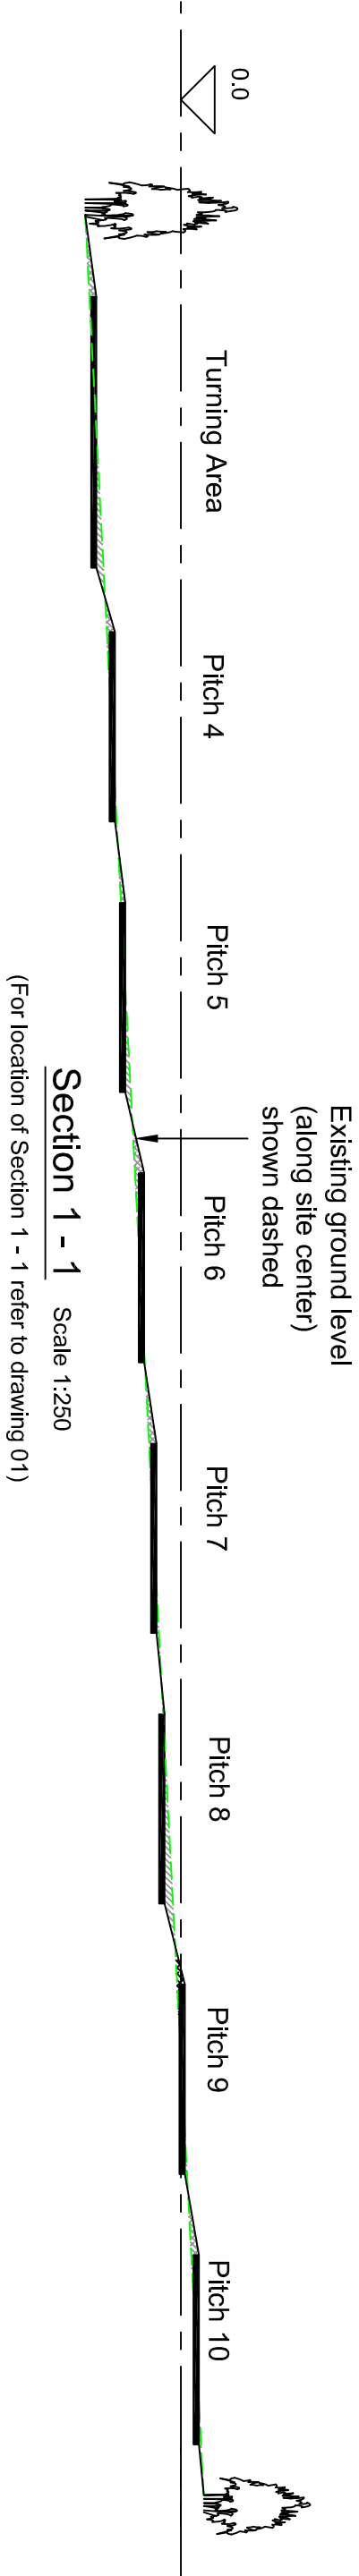

Part Section 1 - 1 enlarged to show 'cut' and 'fill' Scale 1:125

AMENDMENTS		
NO	Date	By
Do not scale this drawing Site dimensions to be checked This drawing is copyright		
JOB PROPOSED TOURING CARAVAN PARK		
Title CLAYS CARAVAN PARK BRYN ESTYN ROAD WREXHAM		
REF.	DRAWING	PP
K.2/19	03 PROPOSED SITE SECTIONS	
SCALE 1:1250 @ A3		
DRAWN	DATE	
GLA	08/2019	
GERAINT LEWIS ASSOCIATES		
ARCHITECTURAL DESIGNERS, PLANNING CONSULTANTS BUILDING SURVEYORS & PROJECT MANAGERS		
BRYN RHEDYN . LLANELLYD DOLGELLAU . GWYNEDD . LL40 2SU TELEPHONE : 01341 422370		