


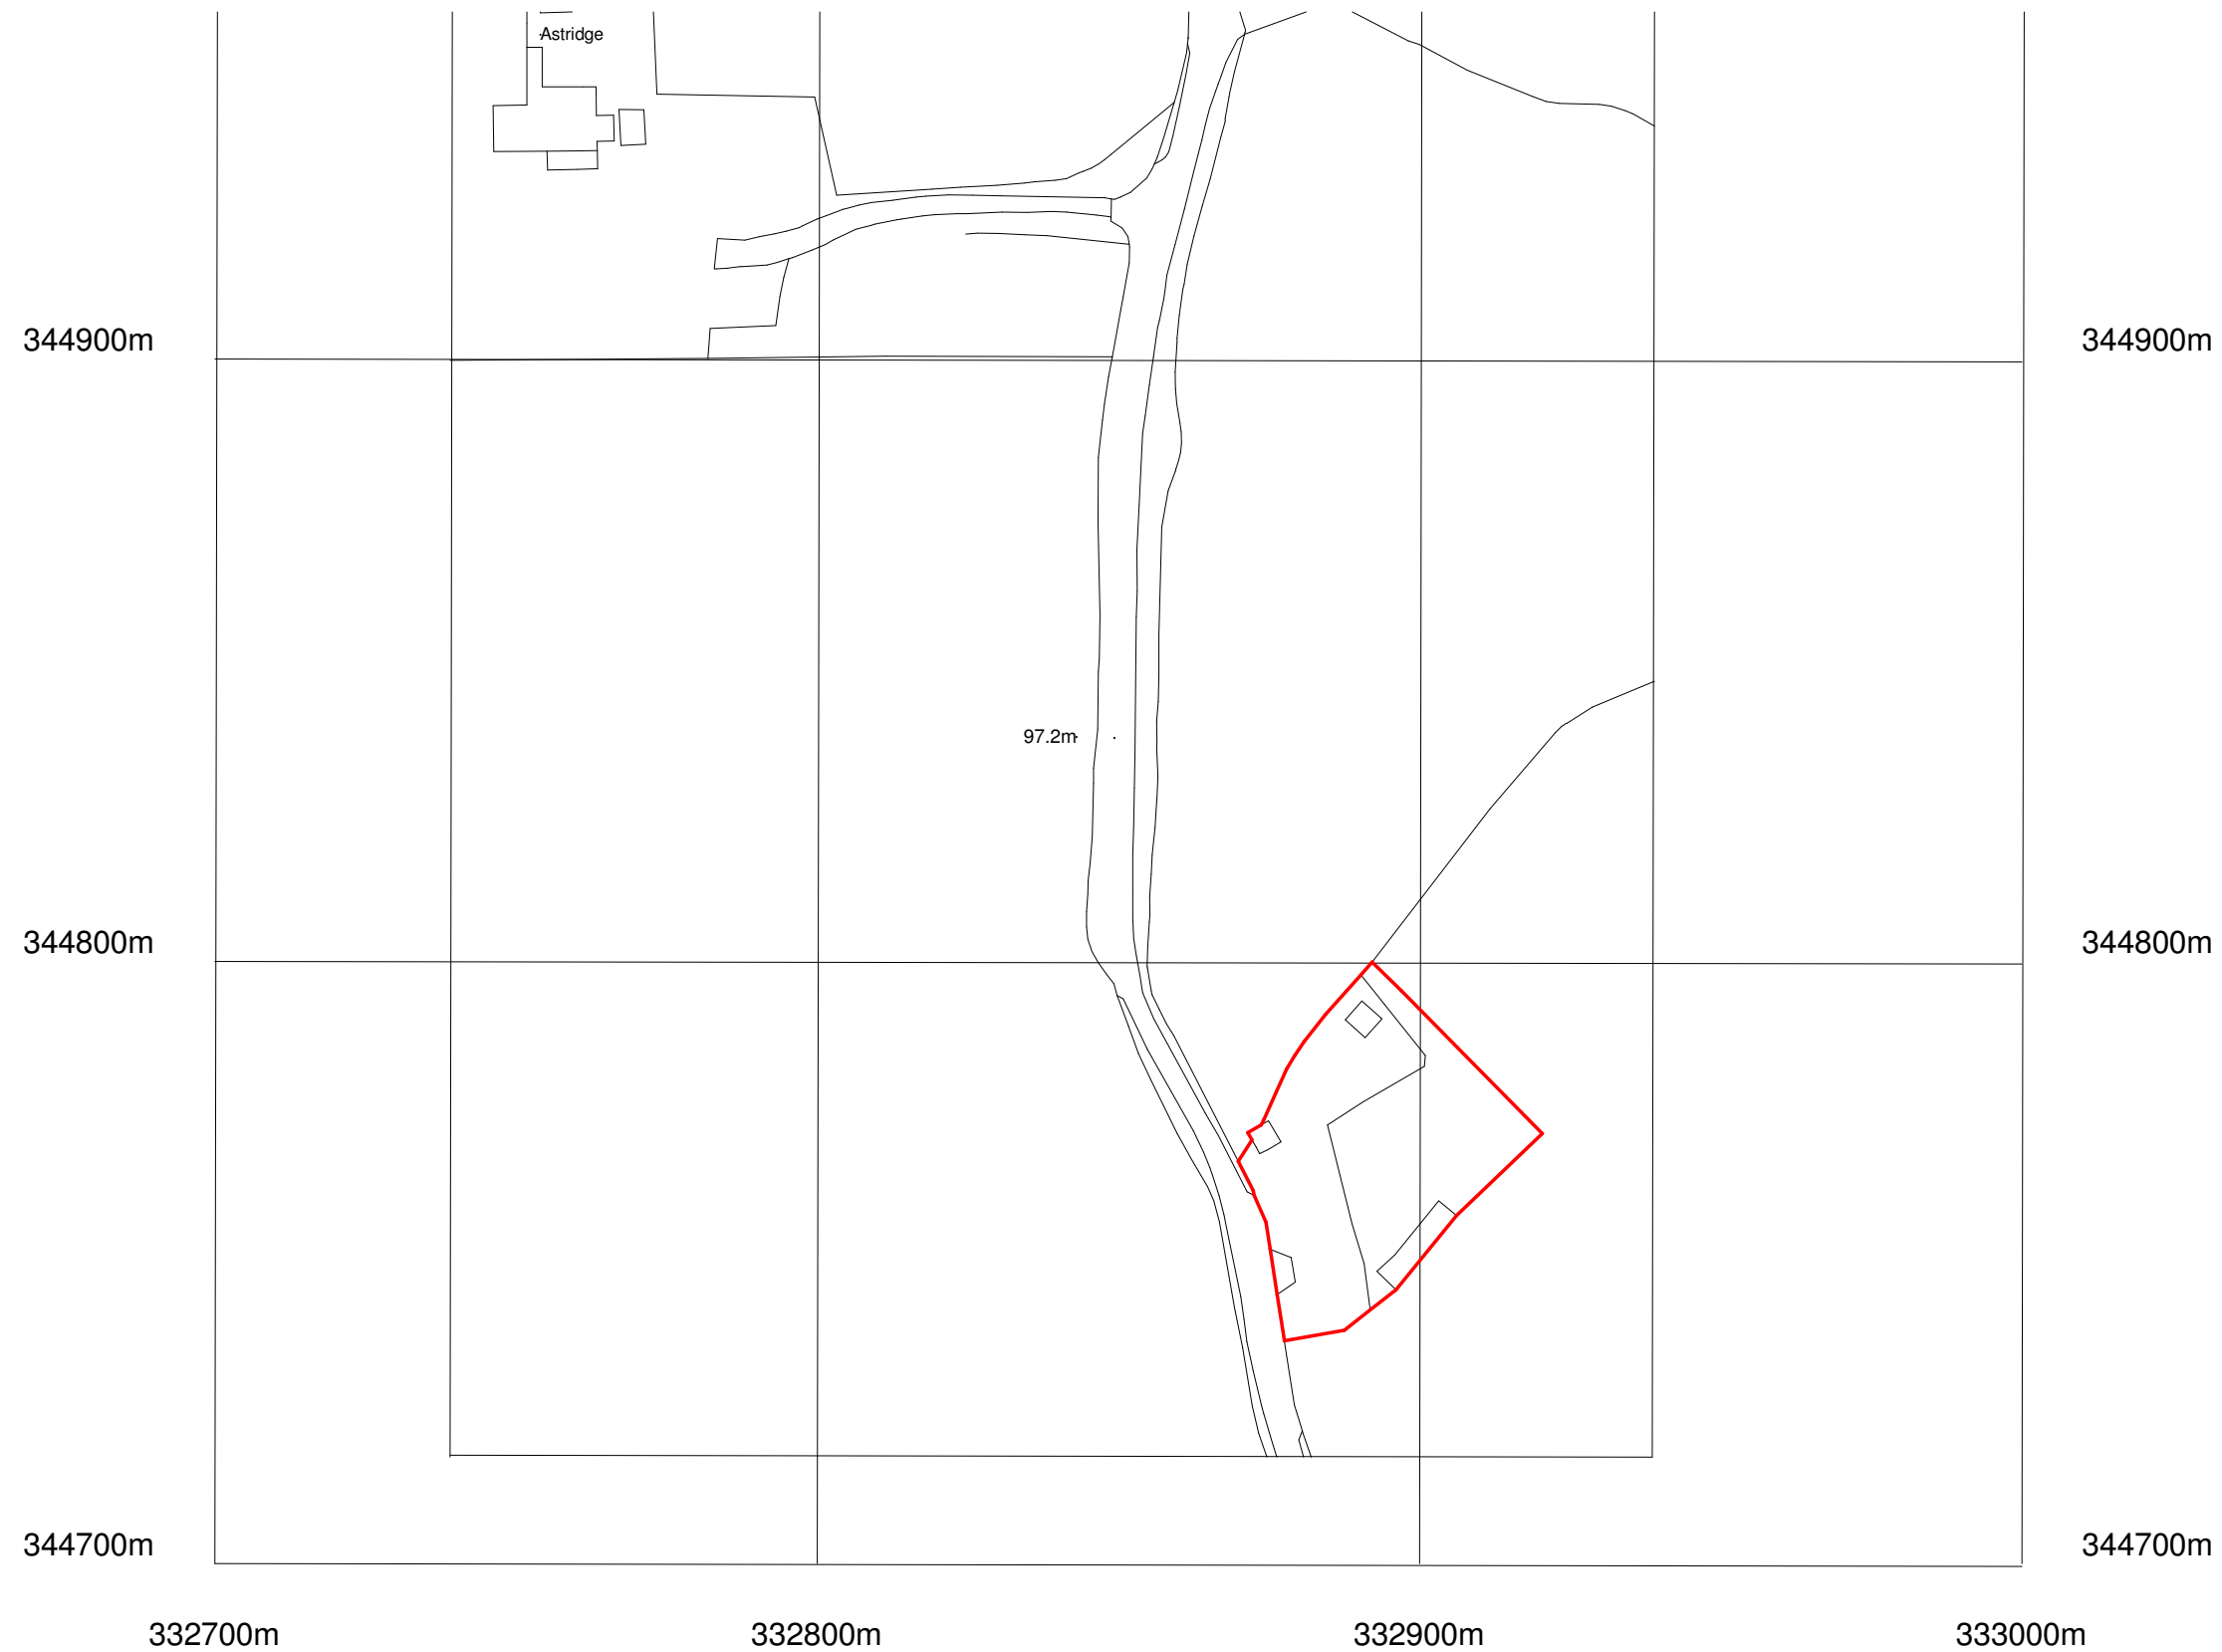

%%169Crown Copyright and database rights 2023 OS Licence no. AC0000849896

Location Plan

1 : 1250



ARKIFY LTD.
36 Plas Tirion, Nant Parc,
Johnstown, Wrexham LL14 1UR
07543968690
geraint@arkify.uk
www.arkify.uk

Project: Land @ Gyfeliau Terrace, LL13 0YH		
Title: Location Plan		
Scale @ A3: 1 : 1250	Author: GE	Date: 19/06/23
Project Ref: 23-34	Drawing No: A001	Rev. -