


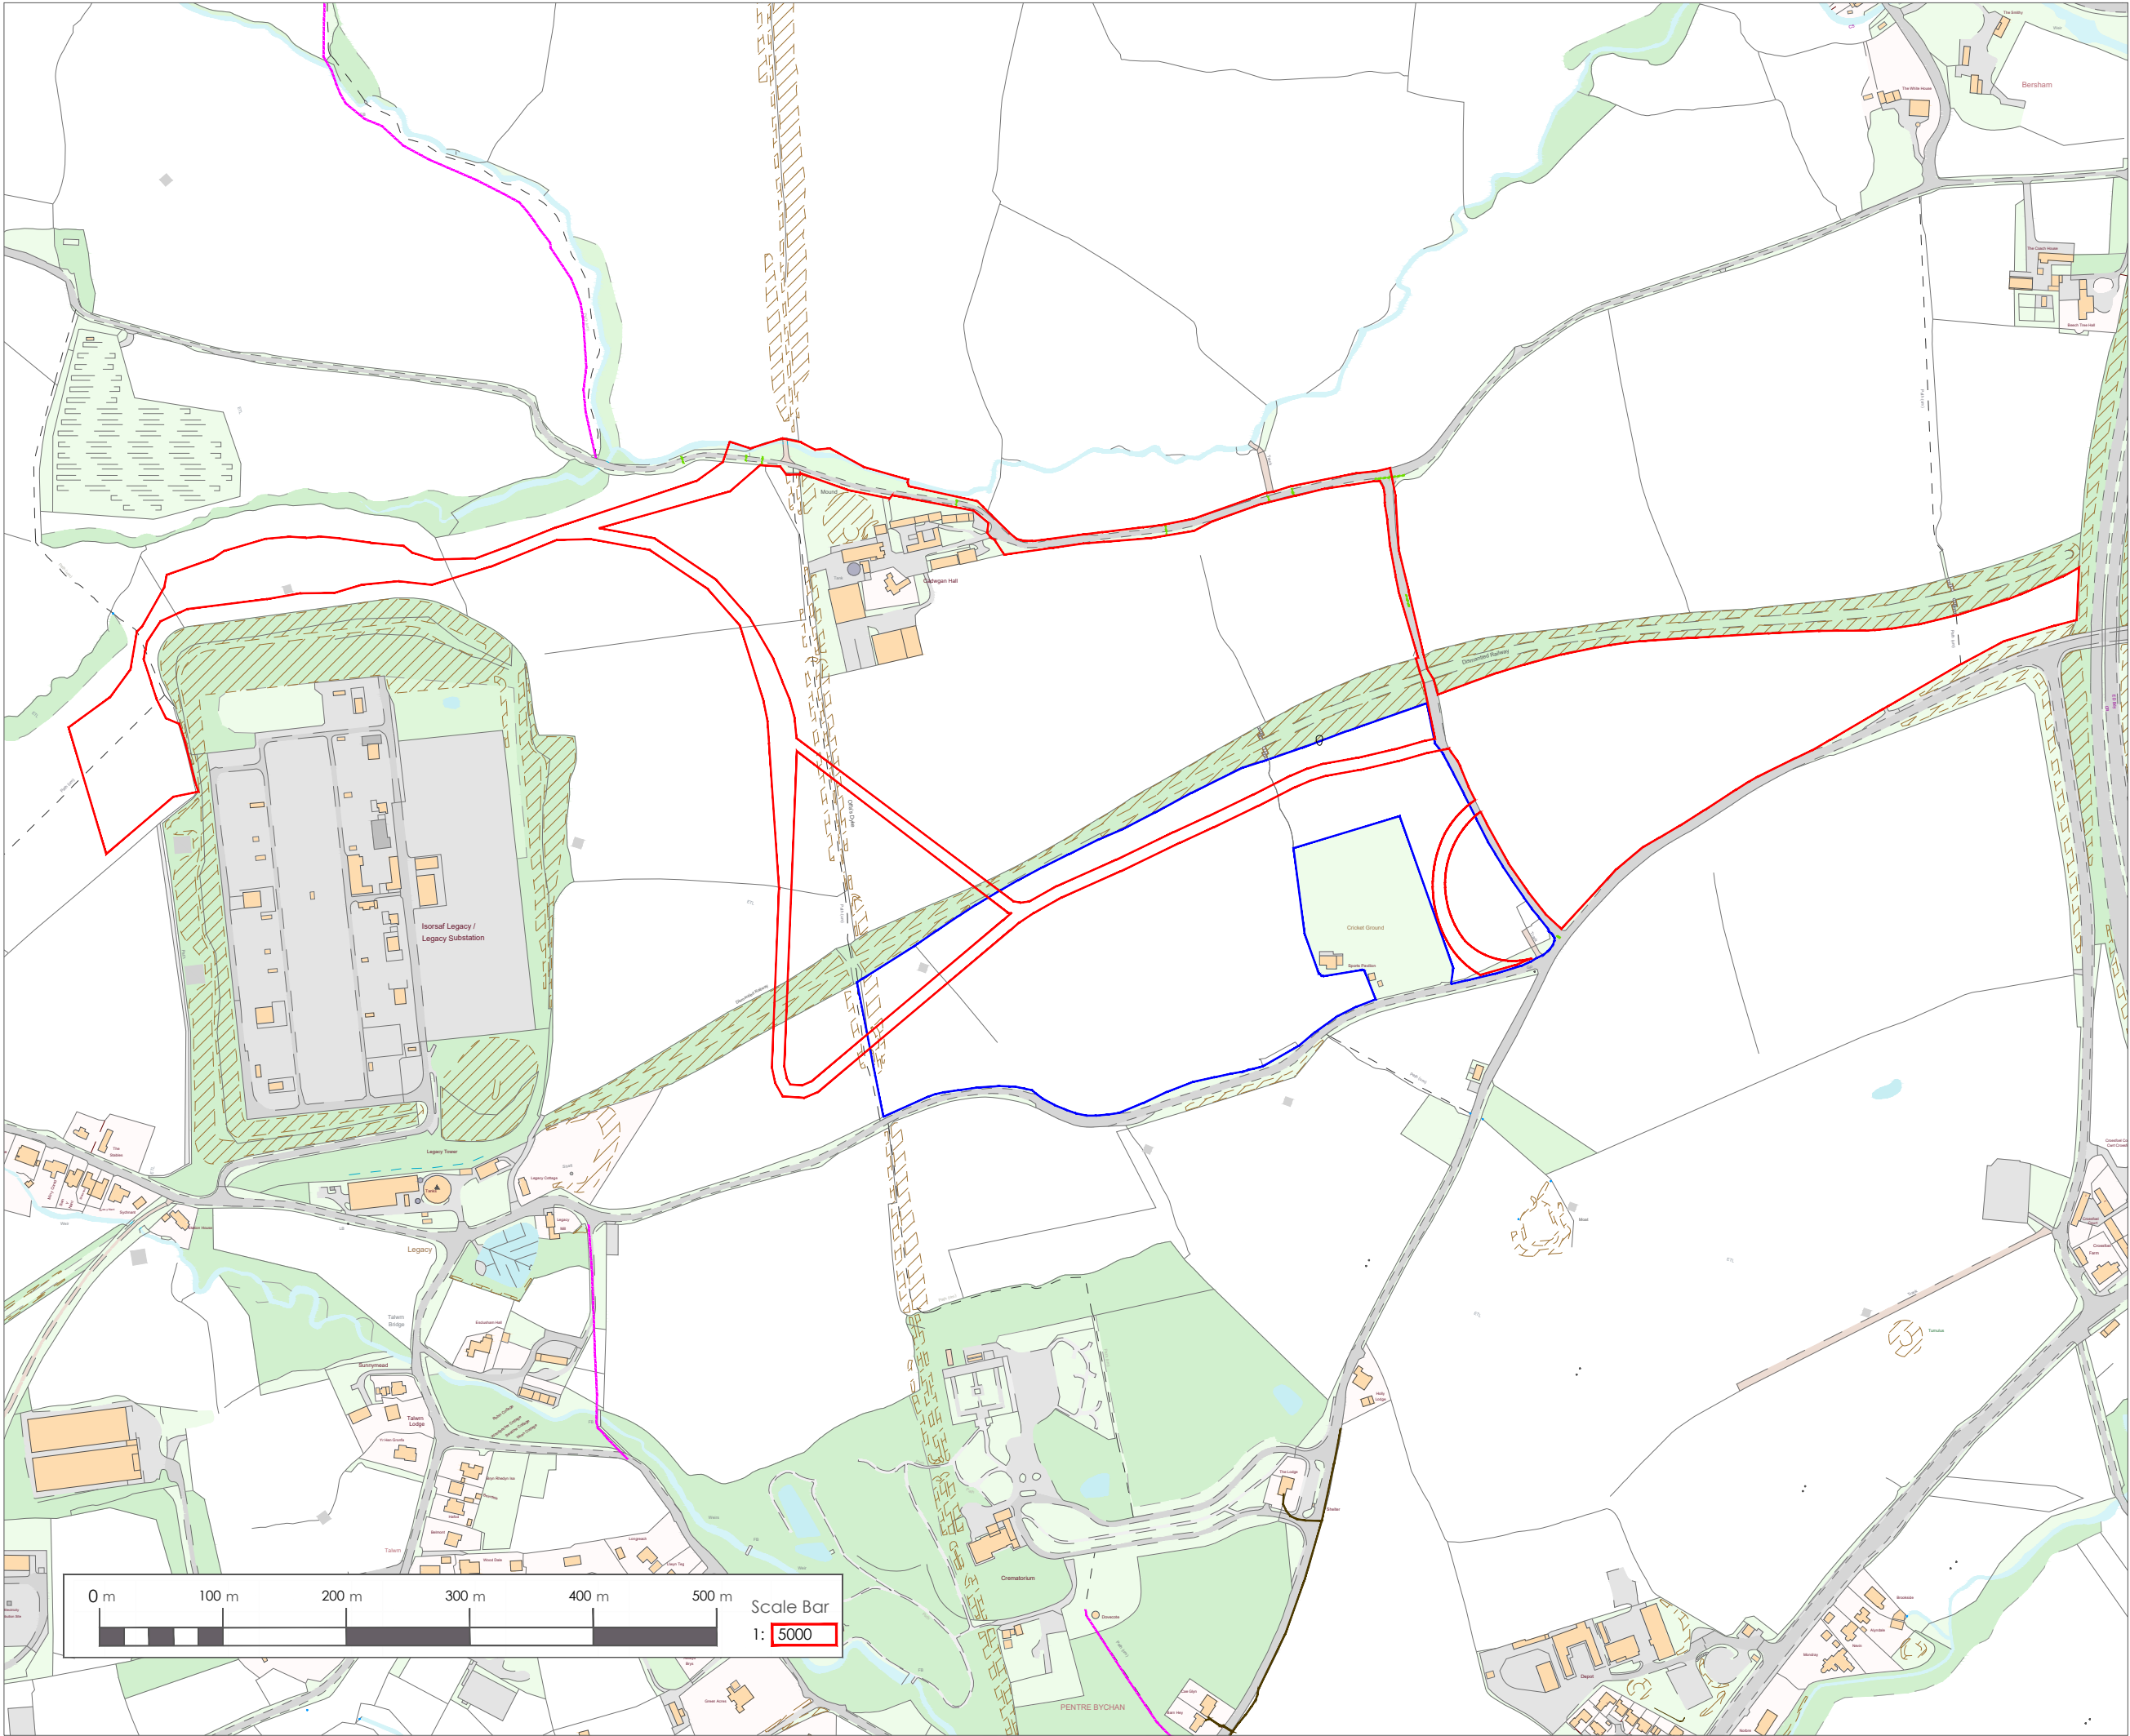

KEY:

 Development Land

 Additional Land Within Applicants Control



DATE: 10/04/2024

PROJECT TITLE:
Legacy

DRAWING TITLE:
Site Location Plan

DRAWING VERSION NUMBER:
V2

SCALE: 1:5000

PAGE SIZE: A3

DRAWN BY: QR

APPROVED BY: WG