


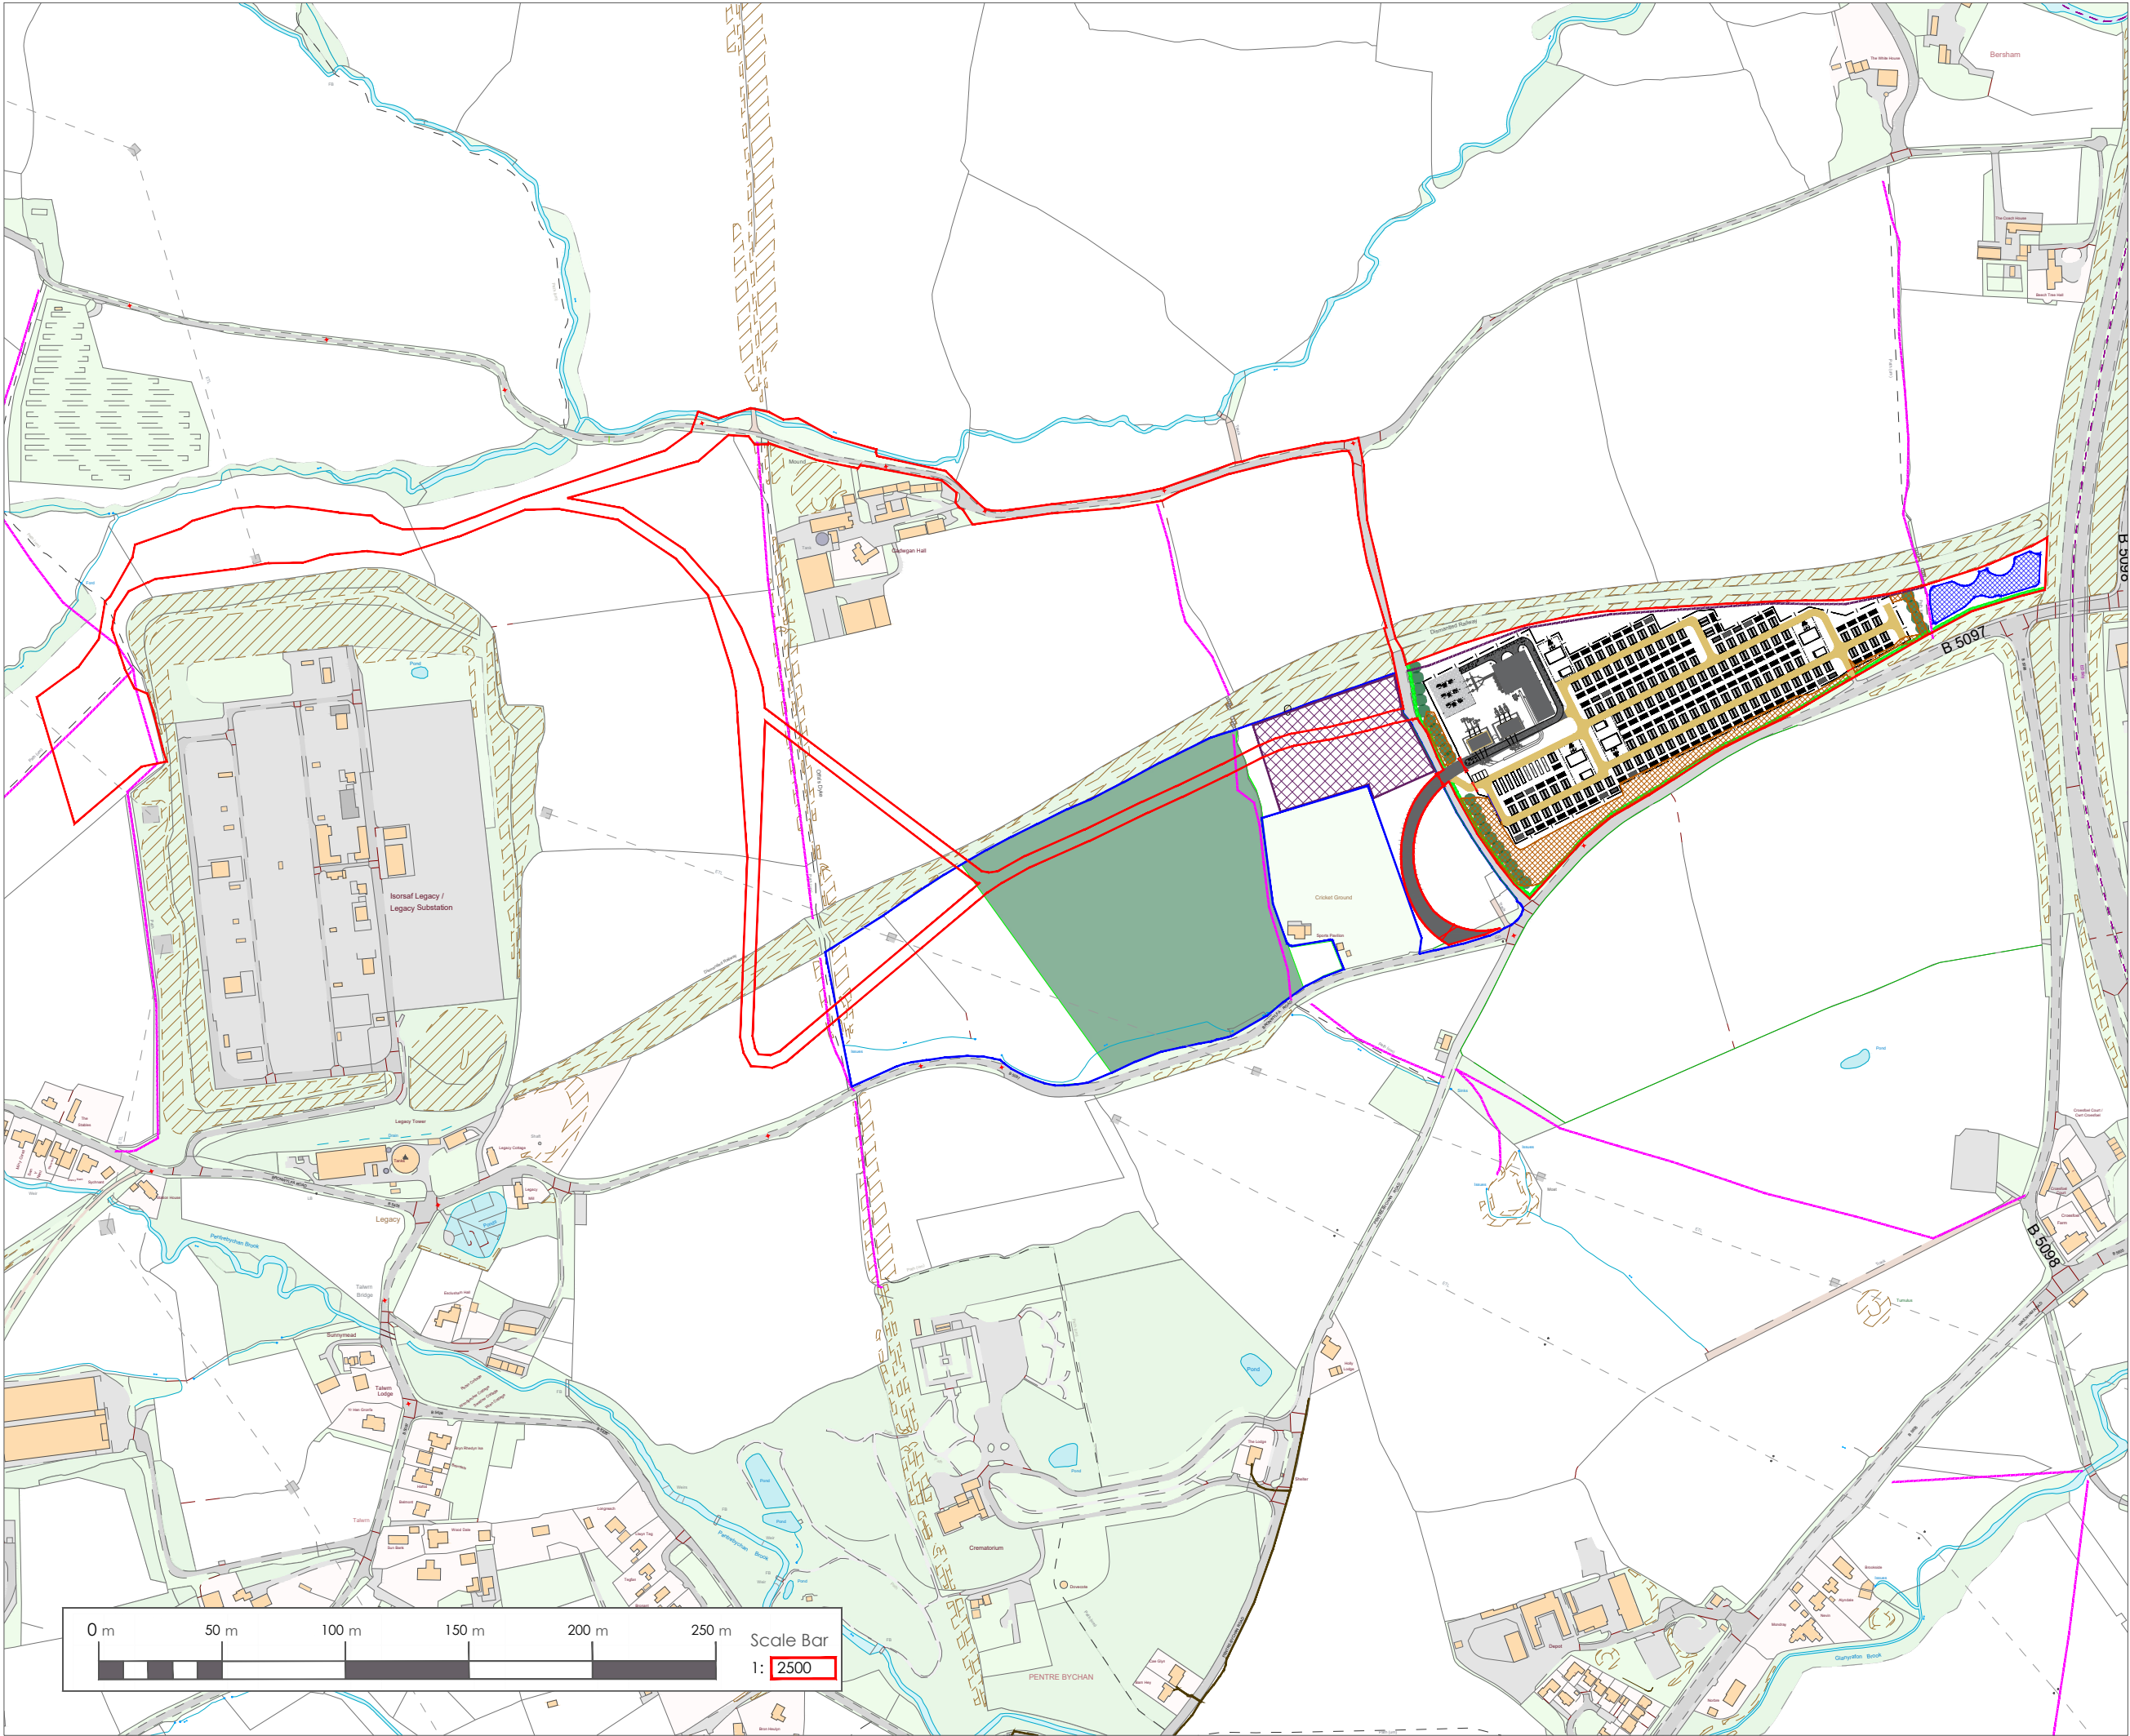

KEY:

- Development Boundary
- Additional Land Within Applicants Control
- ESS Unit
- 400kV Substation
- 33kV Bay
- Access Track
- Access Road
- Permissive Footpath
- Bund
- Attenuation Basin
- Construction Compound
- Ecological Enhancement Area
- Woodland Planting
- Hedgerow Enhancement
- Fenceline
- Access Gate
- Water Container
- Storage Container
- Office Container
- Parking Spaces
- PRoW



DATE: 19/04/2024

PROJECT TITLE:

Legacy

DRAWING TITLE:

Layout Plan

DRAWING VERSION NUMBER:

V13

SCALE: 1:5000

PAGE SIZE: A3

DRAWN BY: QR

APPROVED BY: WG