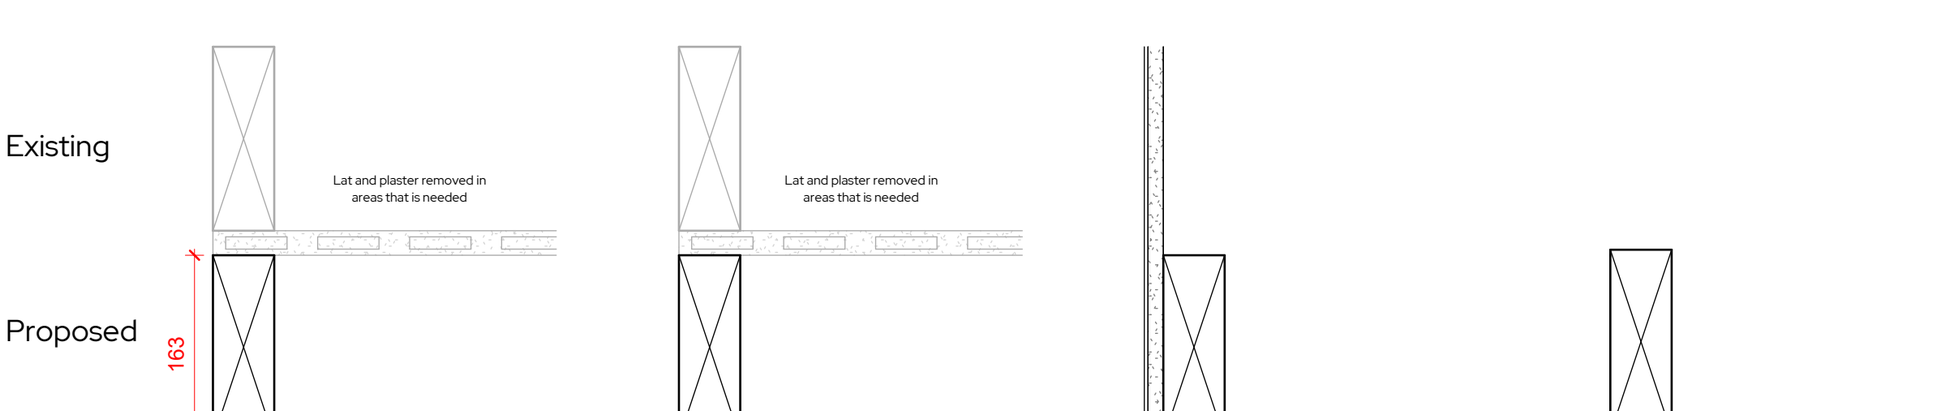


Dropped Ceiling Plaster Finish

Bathroom Ceiling Finish

Bulk Head

Retained Ceiling

CF1 **Dropped Ceiling Plaster Finish**

Existing floor joists retained and checked for wood rot. Floor joist repaired/ replaced were required. New dropped ceiling added at min. 150mm to accommodate new services..
- Living
- Halls
- Storage
- Kitchen

CF2 **Bathroom Ceiling Finish**

Existing floor joists retained, lath and plaster or plasterboard removed. New dropped ceiling added at min. 150mm to accommodate new services. Finish TBC by Client.
- To cover all bathroom areas

CF3 **Bulk Head**

Existing ceilings retained and new bulk heads added at min. 150mm to accommodate new services.
- To areas were recommended

CF4 **Retained Ceiling**

Existing ceiling to be retained, lath and plaster or plasterboard to be checked.
- To be checked and made good if necessary

Proposed timber or metal framed ceiling to be confirmed.

REV	Date	Description	Issued
A	27/02/25	Amended Technical Drawings	RJ
B	27/03/25	Amended Technical Pack	RJ
C	01/04/25	Amended Plans	RJ

Additional Notes

Project Title
23 Chester Street, Wrexham

Client Name
Happy Days Group

Project Address
23 Chester Street, Wrexham, LL13 8BG

Title
Ceiling Details

Drawing No.
1268-03-35-008 Rev C

Date	Scale	Sheet Size	Drawn by	Checked by
02/24/25	As indicated	A3	RJ	DB

STUDIO 256
Architecture • Design • Interiors

Unit 256, Slater Studios, 9 Slater Street, Liverpool, L1 4BW
D.banister@studio256design.co.uk / +44 (0)151 345 7600

© Copyright Studio 256 Design Ltd. - Do not scale from this drawing. All dimensions to be checked and verified on site. This drawing is to be read in conjunction with all other relevant drawings and specifications. Any discrepancies in the drawings are to be reported immediately to Studio 256 Design. This drawing is not to be used for construction or sales purposes unless marked 'Issued for construction'. Dimensions and area schedules are subject to change.