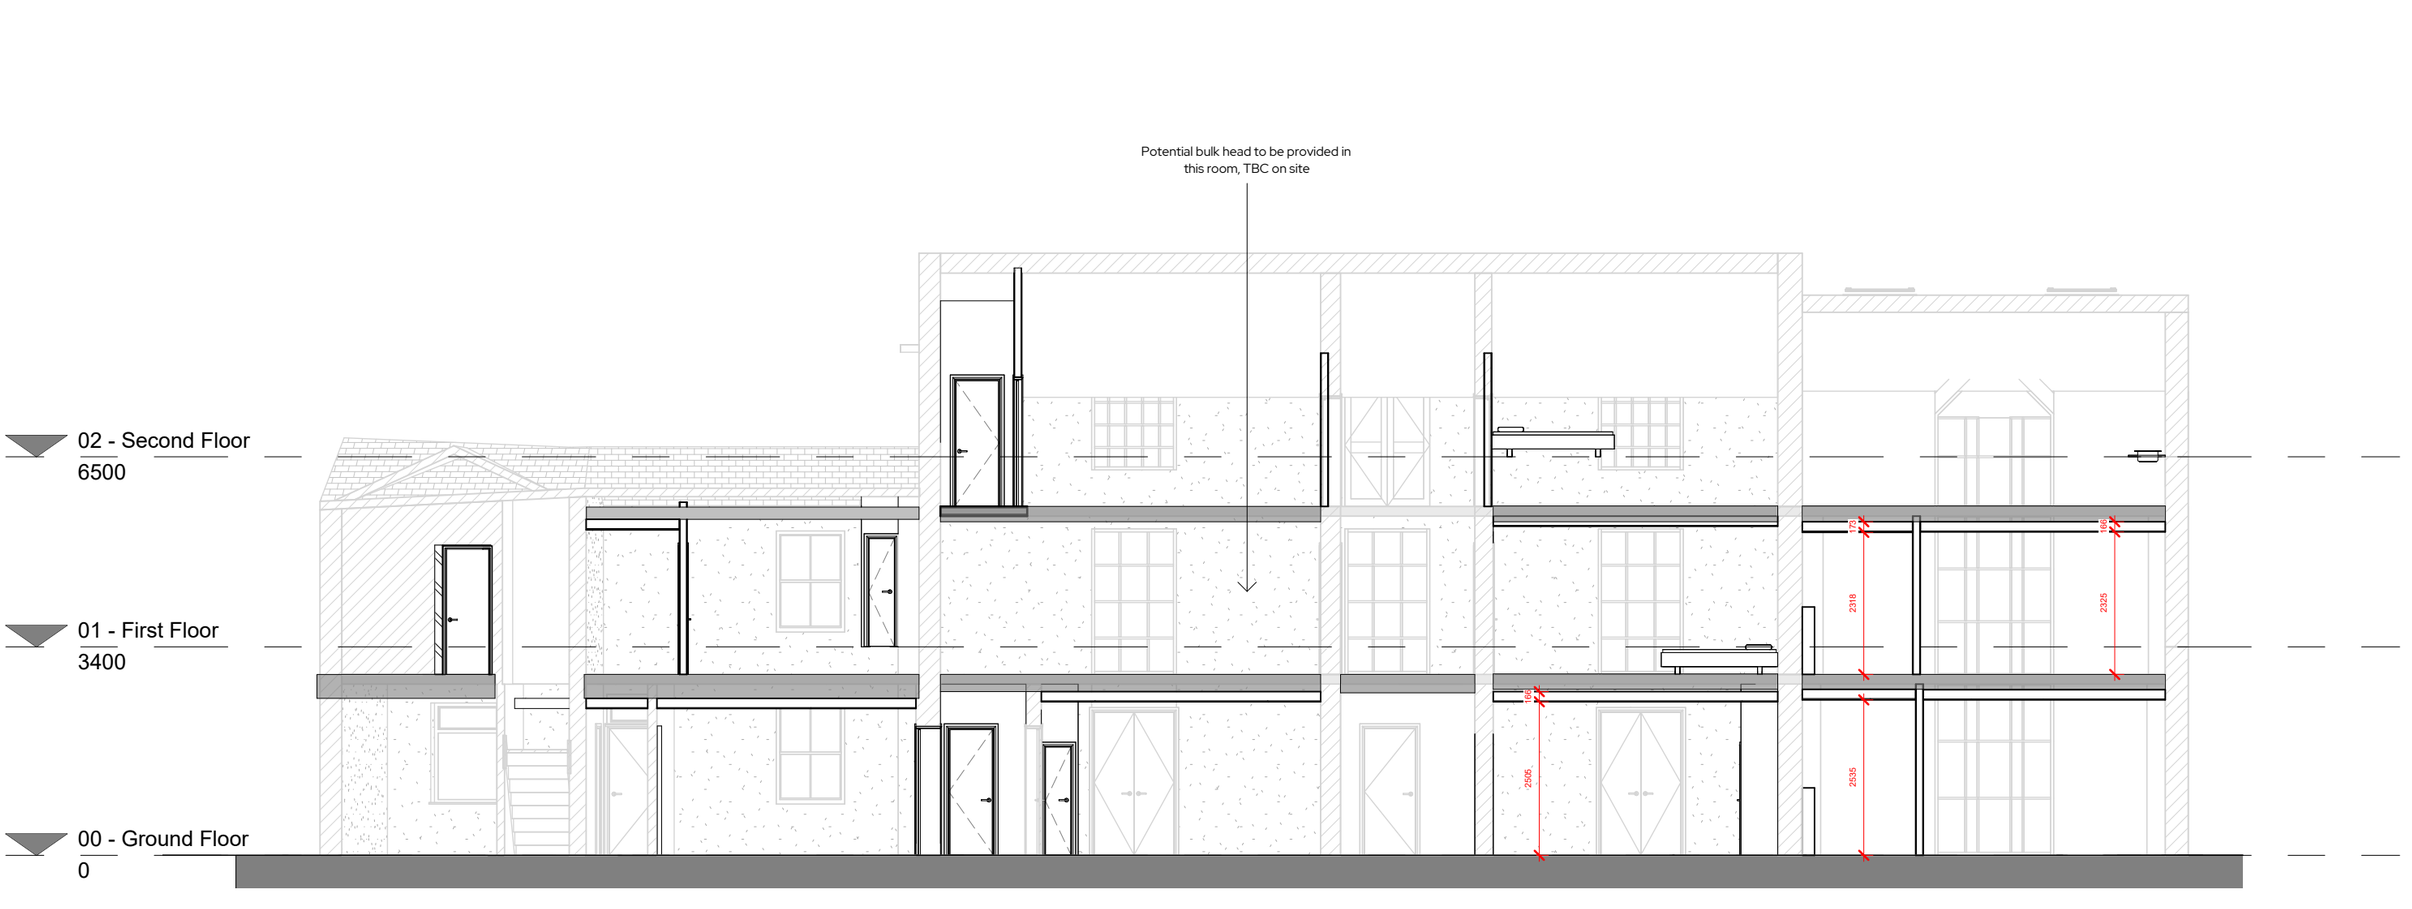


REV	Date	Description	Issued
A	27/02/25	Amended Technical Drawings	RJ
B	27/03/25	Amended Technical Pack	RJ
C	01/04/25	Amended Plans	RJ

Additional Notes

Project Title
23 Chester Street, Wrexham

Client Name
Happy Days Group

Project Address
23 Chester Street, Wrexham, LL13 8BG

Title
Ceiling Section II

Drawing No.
1268-03-35-005 Rev C

Date	Scale	Sheet Size	Drawn by	Checked by
02/21/25	1:100	A3	RJ	DB

STUDIO 256
Architecture • Design • Interiors

Unit 256, Slater Studios, 9 Slater Street, Liverpool, L1 4BW
D.banister@studio256design.co.uk / +44 (0)151 345 7600

© Copyright Studio 256 Design Ltd. Do not scale from this drawing. All dimensions to be checked and verified on site. This drawing is to be read in conjunction with all other relevant drawings and specifications. Any discrepancies in the drawings are to be reported immediately to Studio 256 Design. This drawing is not to be used for construction or sales purposes unless marked 'issued for construction'. Dimensions and area schedules are subject to change.