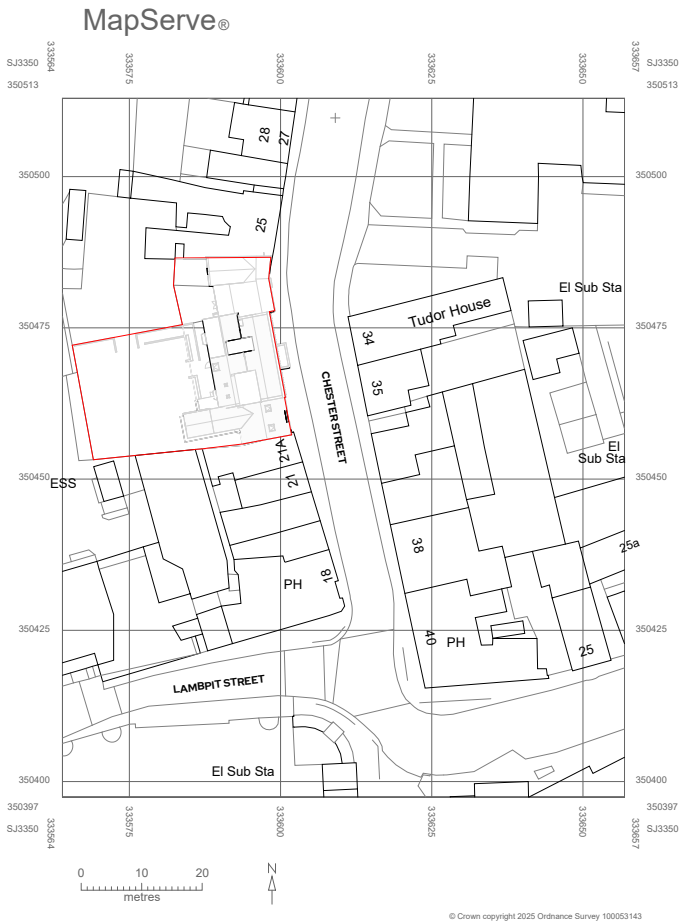


0m 25m 50m 75m 100m

VISUAL SCALE 1:1250 @ A4

REV	Date	Description	Issued	Additional Notes

Project Title
23 Chester Street, Wrexham

Client Name
Happy Days Group

Project Address
23 Chester Street, Wrexham, LL13 8BG

Title
Location Plan

Drawing No.
02-01-001

Scale	Date	Drawn by	Checked by
1 : 1250	10/04/25	RJ	DB

STUDIO 256
Architecture ▪ Design ▪ Build

Unit 256, Slater Studios, 9 Slater Street, Liverpool, L1 4BW
admin@studio256design.co.uk / +44 (0)151 345 7600

© Copyright Studio 256 Design - Do not scale from this drawing. All dimensions to be checked and verified on site. This drawing is to be read in conjunction with all other relevant drawings and specifications. Any discrepancies in the drawings are to be reported immediately to Studio 256 Design. This drawing is not to be used for construction or sales purposes unless marked 'issued for construction'. Dimensions and area schedules are subject to change.