


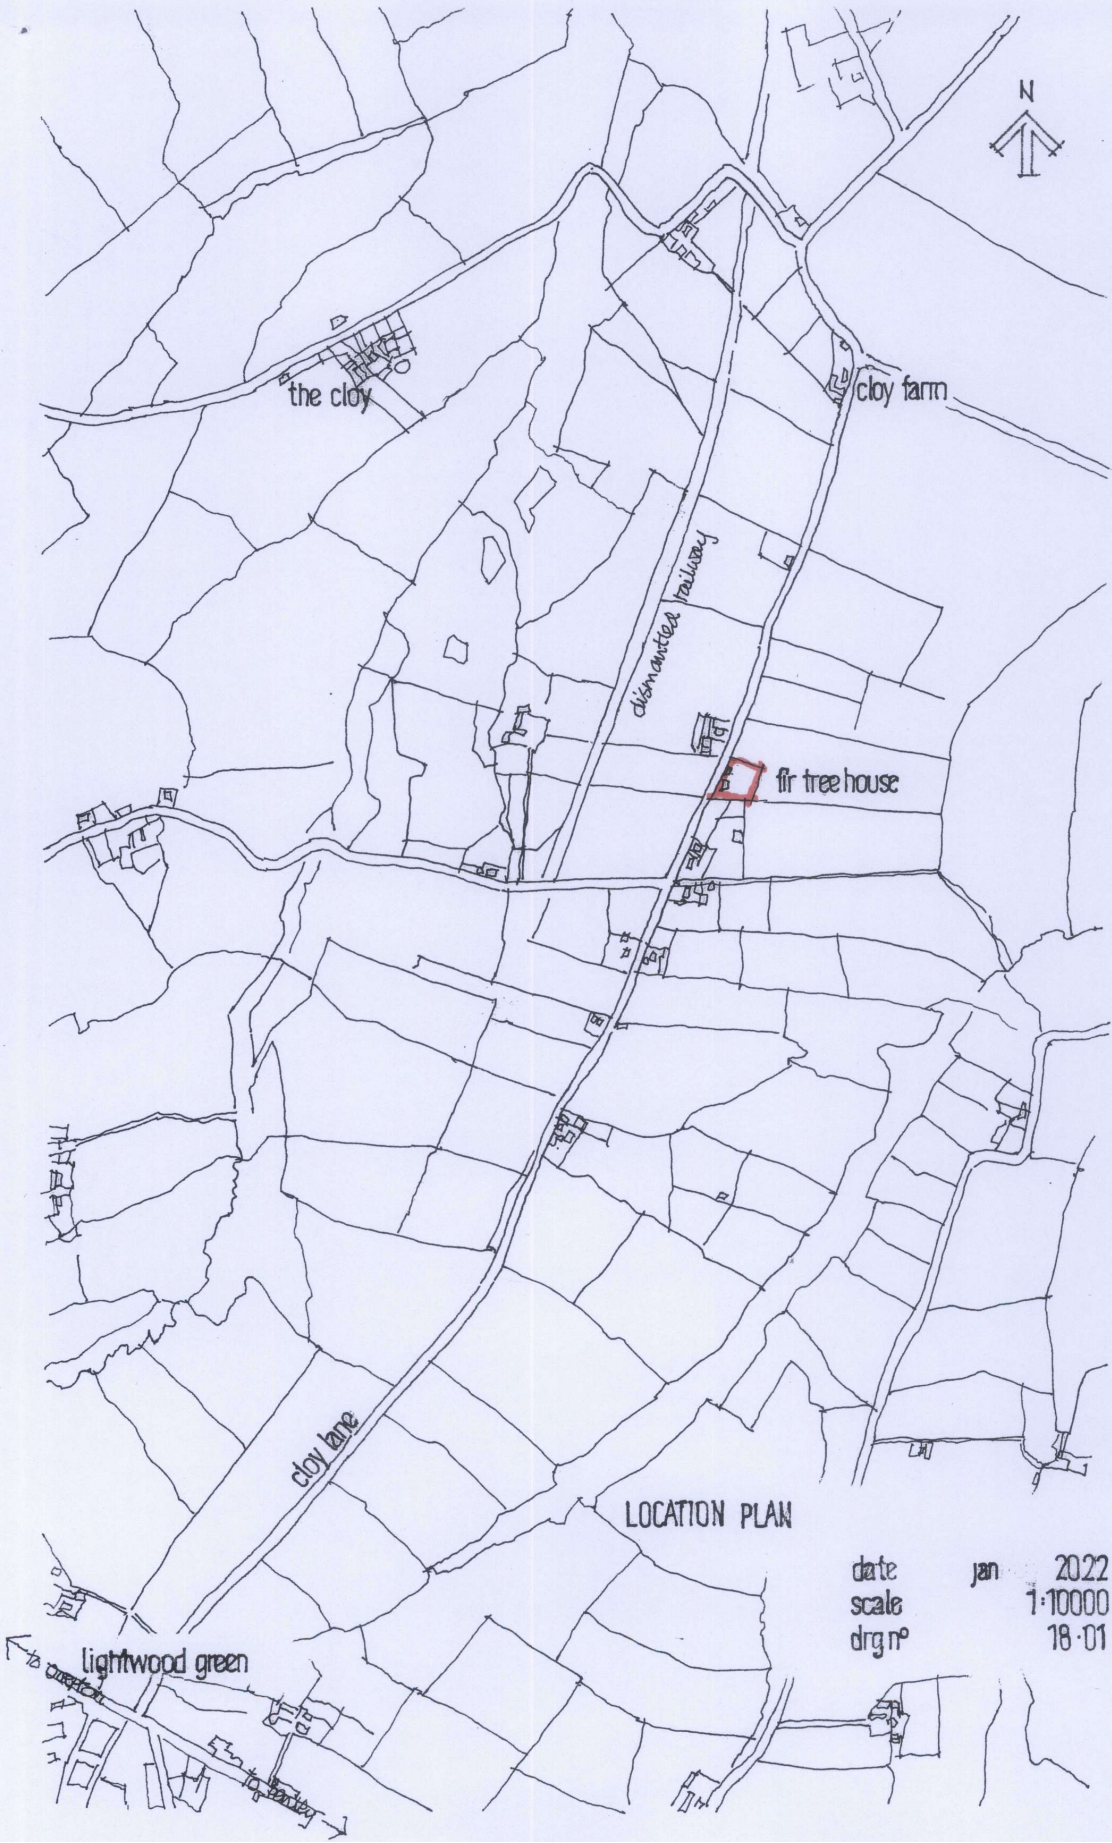

LOCATION PLAN

date jan 2022
scale 1:10000
drg no 18.01