


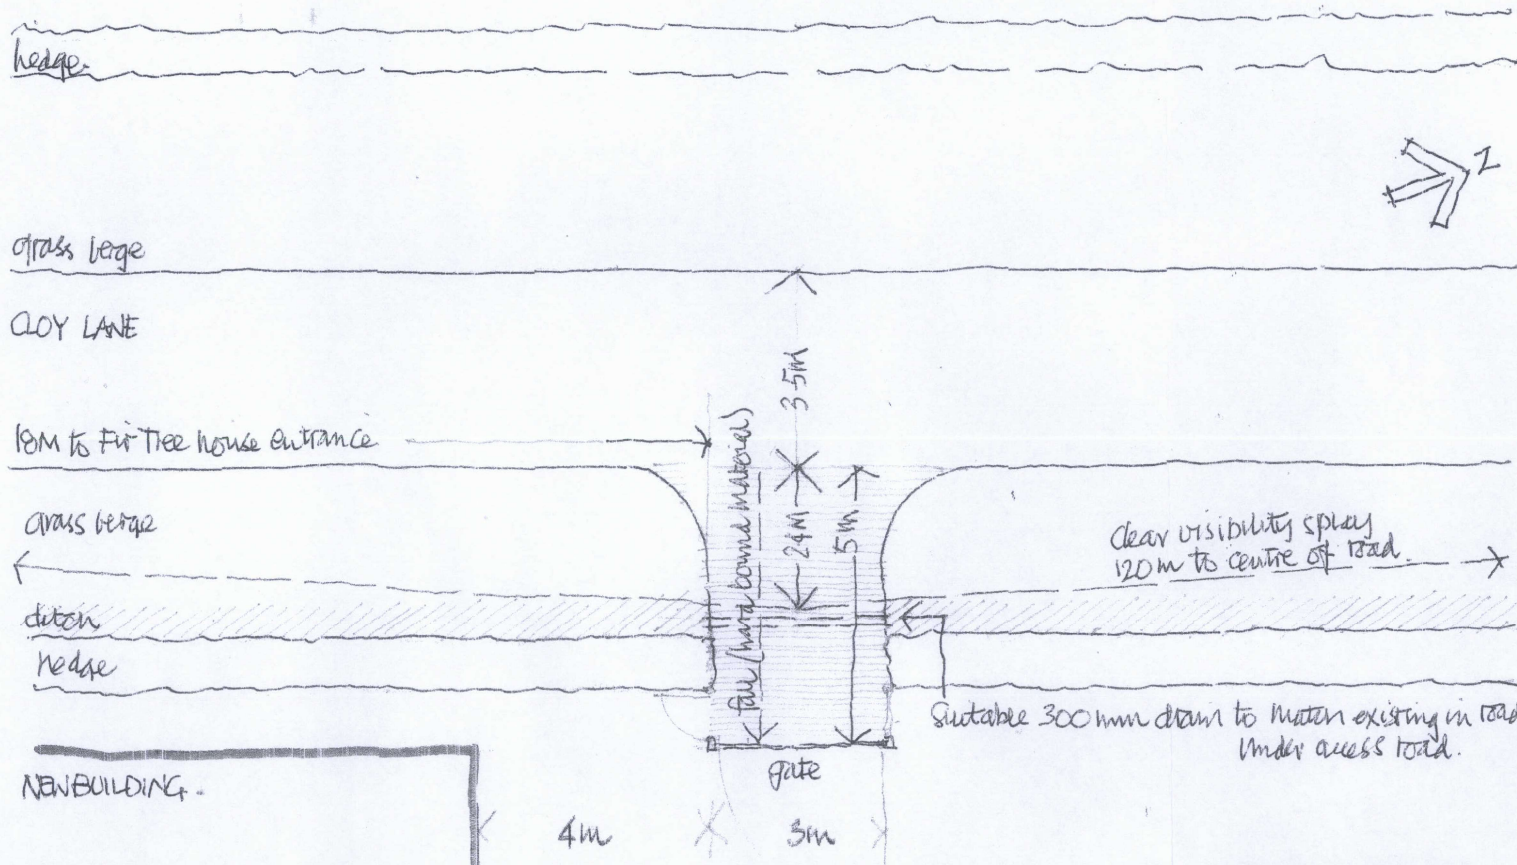

DETAILS OF ACCESS TO NEW HOUSE
TO BE READ WITH DRG. NO 18-06
S 184 CONSENT REQUIRED FOR VERGE CROSSING

Note

DATE APRIL 2022
SCALE 1:100
DRG. NO 18-10

Notes for Page 1

Note

11/03/2025 15:16:22

THOMAS3D