
DO NOT SCALE THIS DRAWING

IMPORTANT
DRAWING TO BE READ IN CONJUNCTION WITH STRUCTURAL ENGINEER'S DRAWINGS & INFORMATION

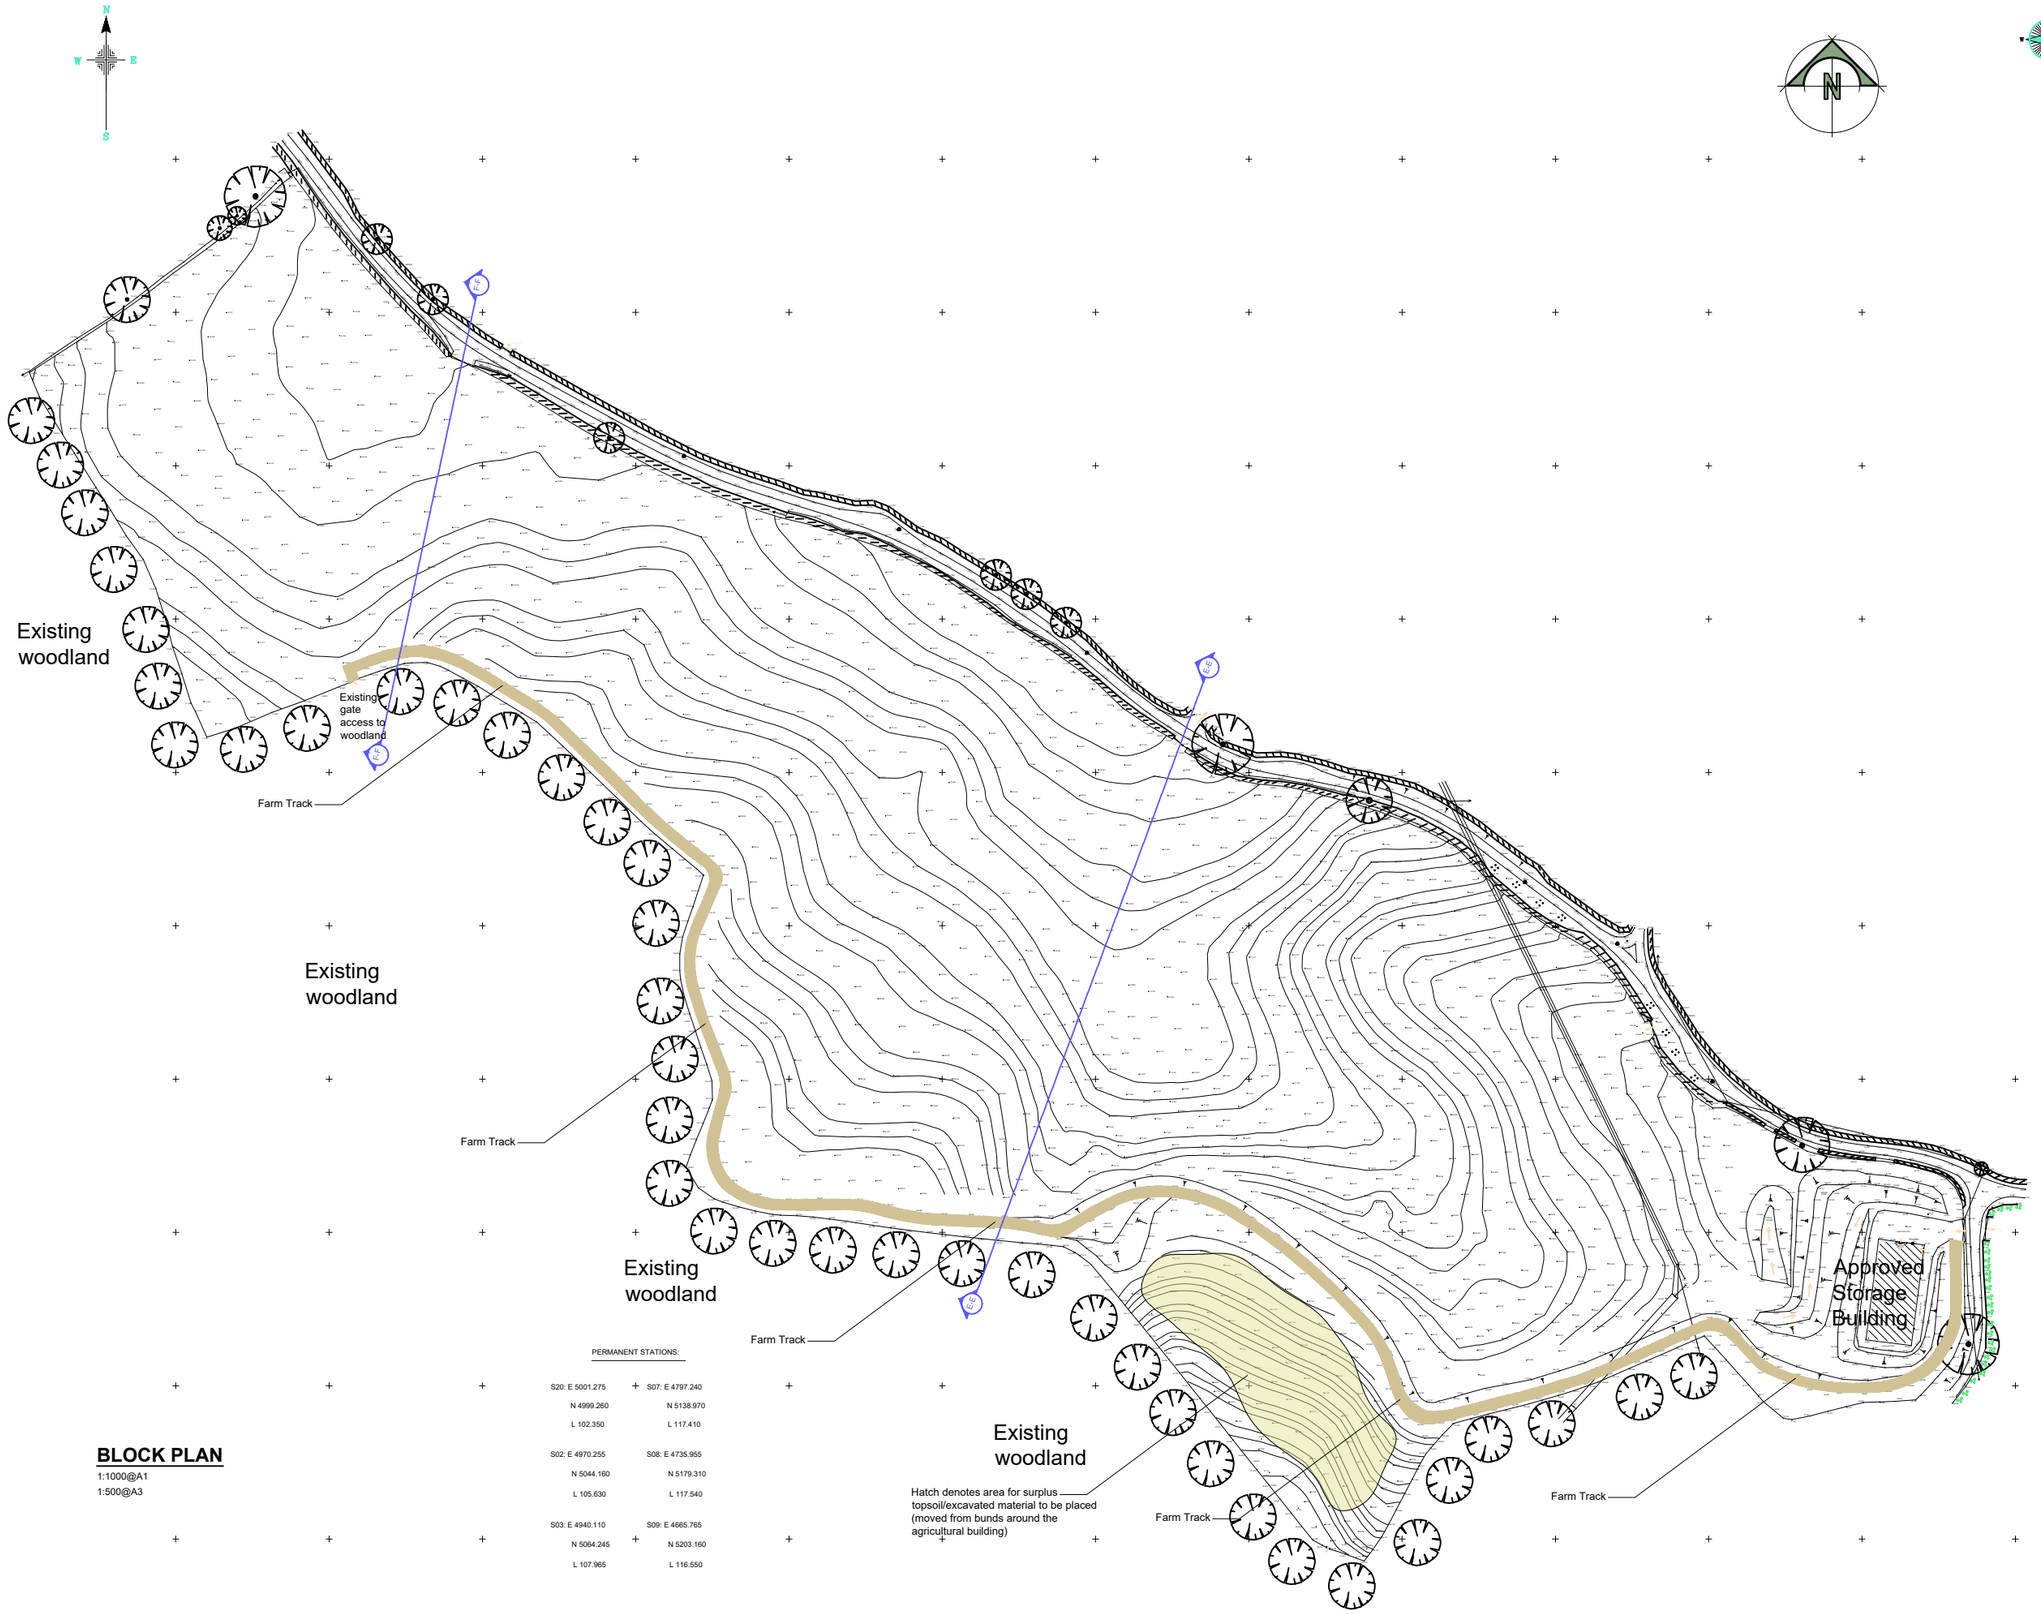

PERMANENT STATIONS:

S20: E 5001.275		S07: E 4797.240	
N 4999.260		N 5138.970	
L 102.350		L 117.410	
S02: E 4970.255		S08: E 4735.955	
N 5044.160		N 5179.310	
L 105.630		L 117.540	
S03: E 4940.110		S09: E 4665.765	
N 5064.245		N 5203.160	
L 107.965		L 116.550	

BLOCK PLAN
1:1000@A1
1:500@A3

BLOCK PLAN AS PROPOSED

ALL LEVELS RELATE TO AN ARBITRARY DATUM AND NOT OS DATUM

1:500 @A3 — 20m 40m 60m 80m 100m 120m
1:1000 @A1 — 10m 20m 30m 40m 50m 60m
Scale bars for information only and not for construction

NOT APPROVED FOR CONSTRUCTION

rev	description	date	author	checked
G	Section references added	23/06/25	GE	
F	Farm Track Planning Application	21/02/25	GE	
E	Note added to lighting specification following WCBC ecologist comments 19/09/2024	19/09/24	GE	
D	DOC Application	19/08/24	GE	
C	Planning Application	19/04/24	GE	

PLANNING

client
HARMIN AGRICULTURE LTD

project
LAND AT ERBISTOCK

drawing
BLOCK PLAN AS PROPOSED

project no. 23042
date 06/23
drawn GE
scale 1/1000 @A1 1/500 @A3

drawing no. P-02
revision G

dpa
Design and Planning Associates Ltd,
Salop House,
13 Salop Road,
Oswestry,
Shropshire,
SY11 2NR
Tel: 01691 659 595
E: info@dpadesign.co.uk
www.dpadesign.co.uk

SK=SKETCH/FEASIBILITY
P=PLANNING
T=TENDER
BR=BUILDING REGULATION
AB=AS BUILT