


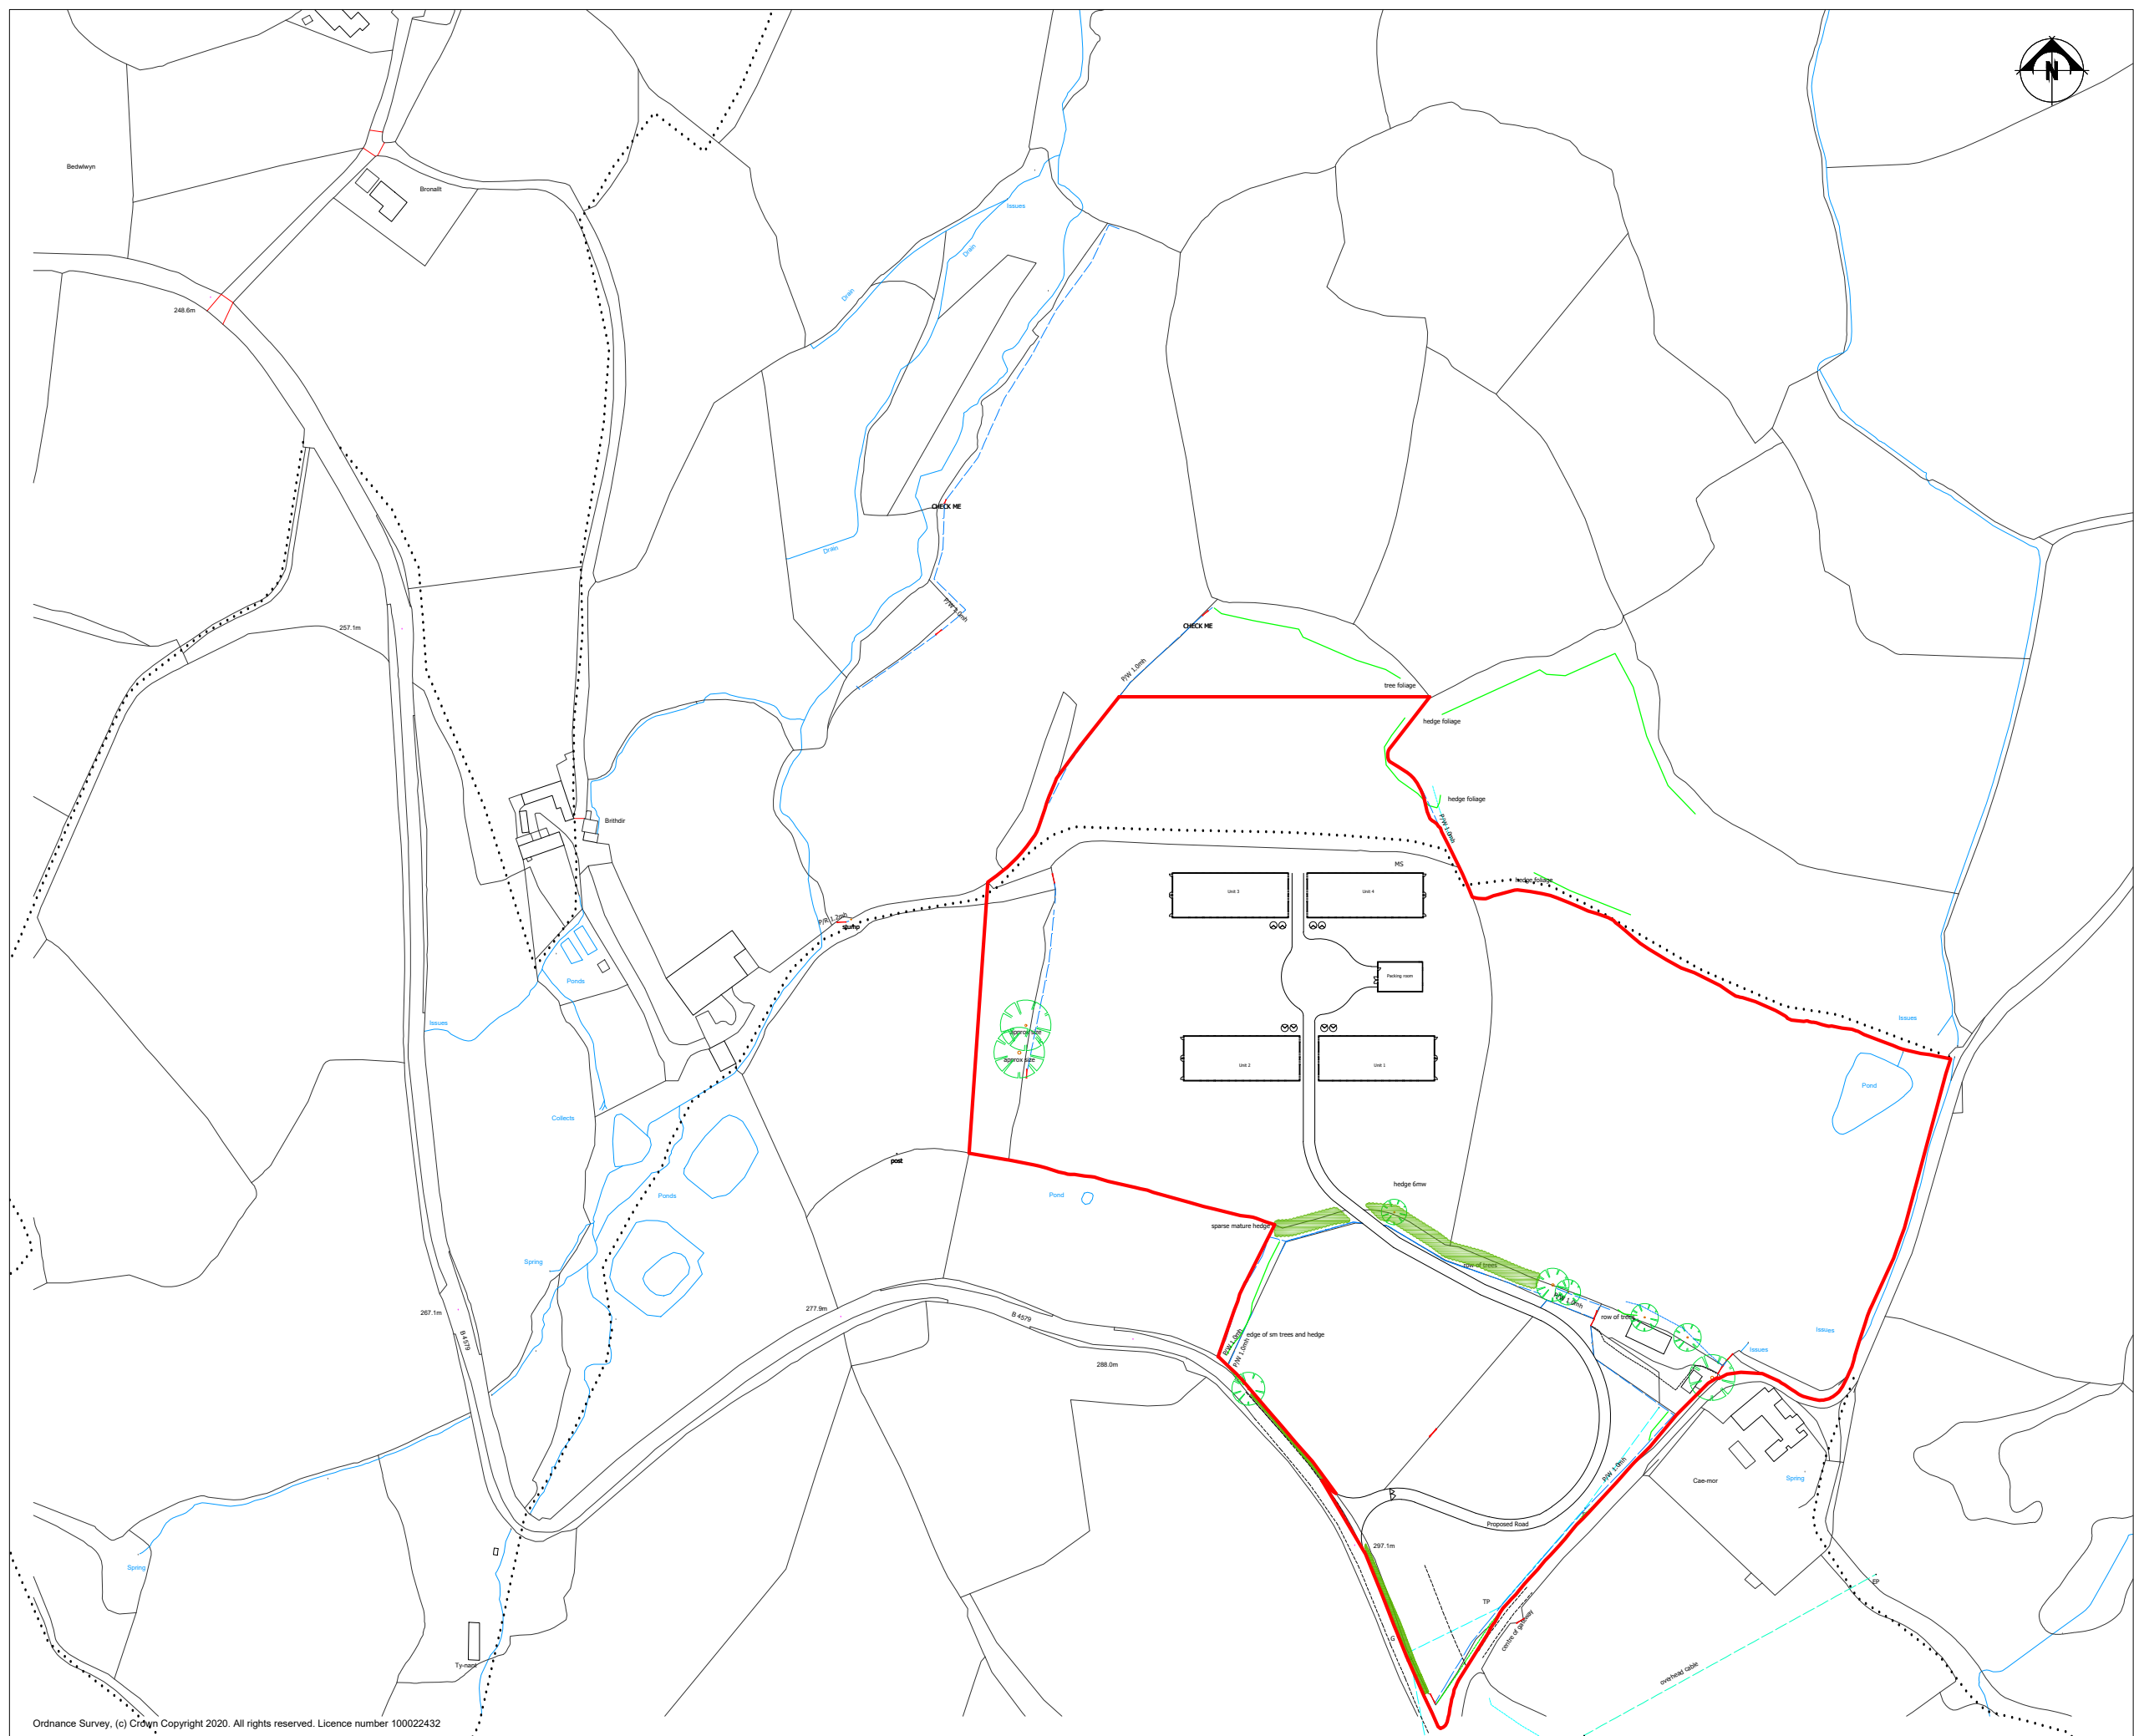

THIS DRAWING IS TO BE READ IN CONJUNCTION WITH ALL RELATED DRAWINGS. ALL DIMENSIONS MUST BE CHECKED AND VERIFIED ON SITE BEFORE COMMENCING ANY WORK OR PRODUCING SHOP DRAWINGS. THE ORIGINATOR SHOULD BE NOTIFIED IMMEDIATELY OF ANY DISCREPANCY. THIS DRAWING IS COPYRIGHT AND REMAINS THE PROPERTY OF ROGER PARRY & PARTNERS.

..... Footpath

 Red Boundary

Rev	Description	Date	Dr by	App by
Original by				



Residential - Agricultural - Commercial

Job	Proposed organic poultry unit at Cae Mor	
Title	Location Plan	
Location	Cae Mor Llwynmawr Llangollen LL20 7BE	
Client	Cae Mor Poultry	
Scales	1:2500 @ A3	
Drawing No.	RB-MZ555-01	
Drawn by	AZ	Date 20/10/2020

HOGSTOW HALL, MINSTERLEY
SHREWSBURY, SHROPSHIRE. SY5 0HZ
Tel: 01743 791336 Fax: 01743 792770
email: mail@rogerparry.net
Web address: www.rogerparry.net