


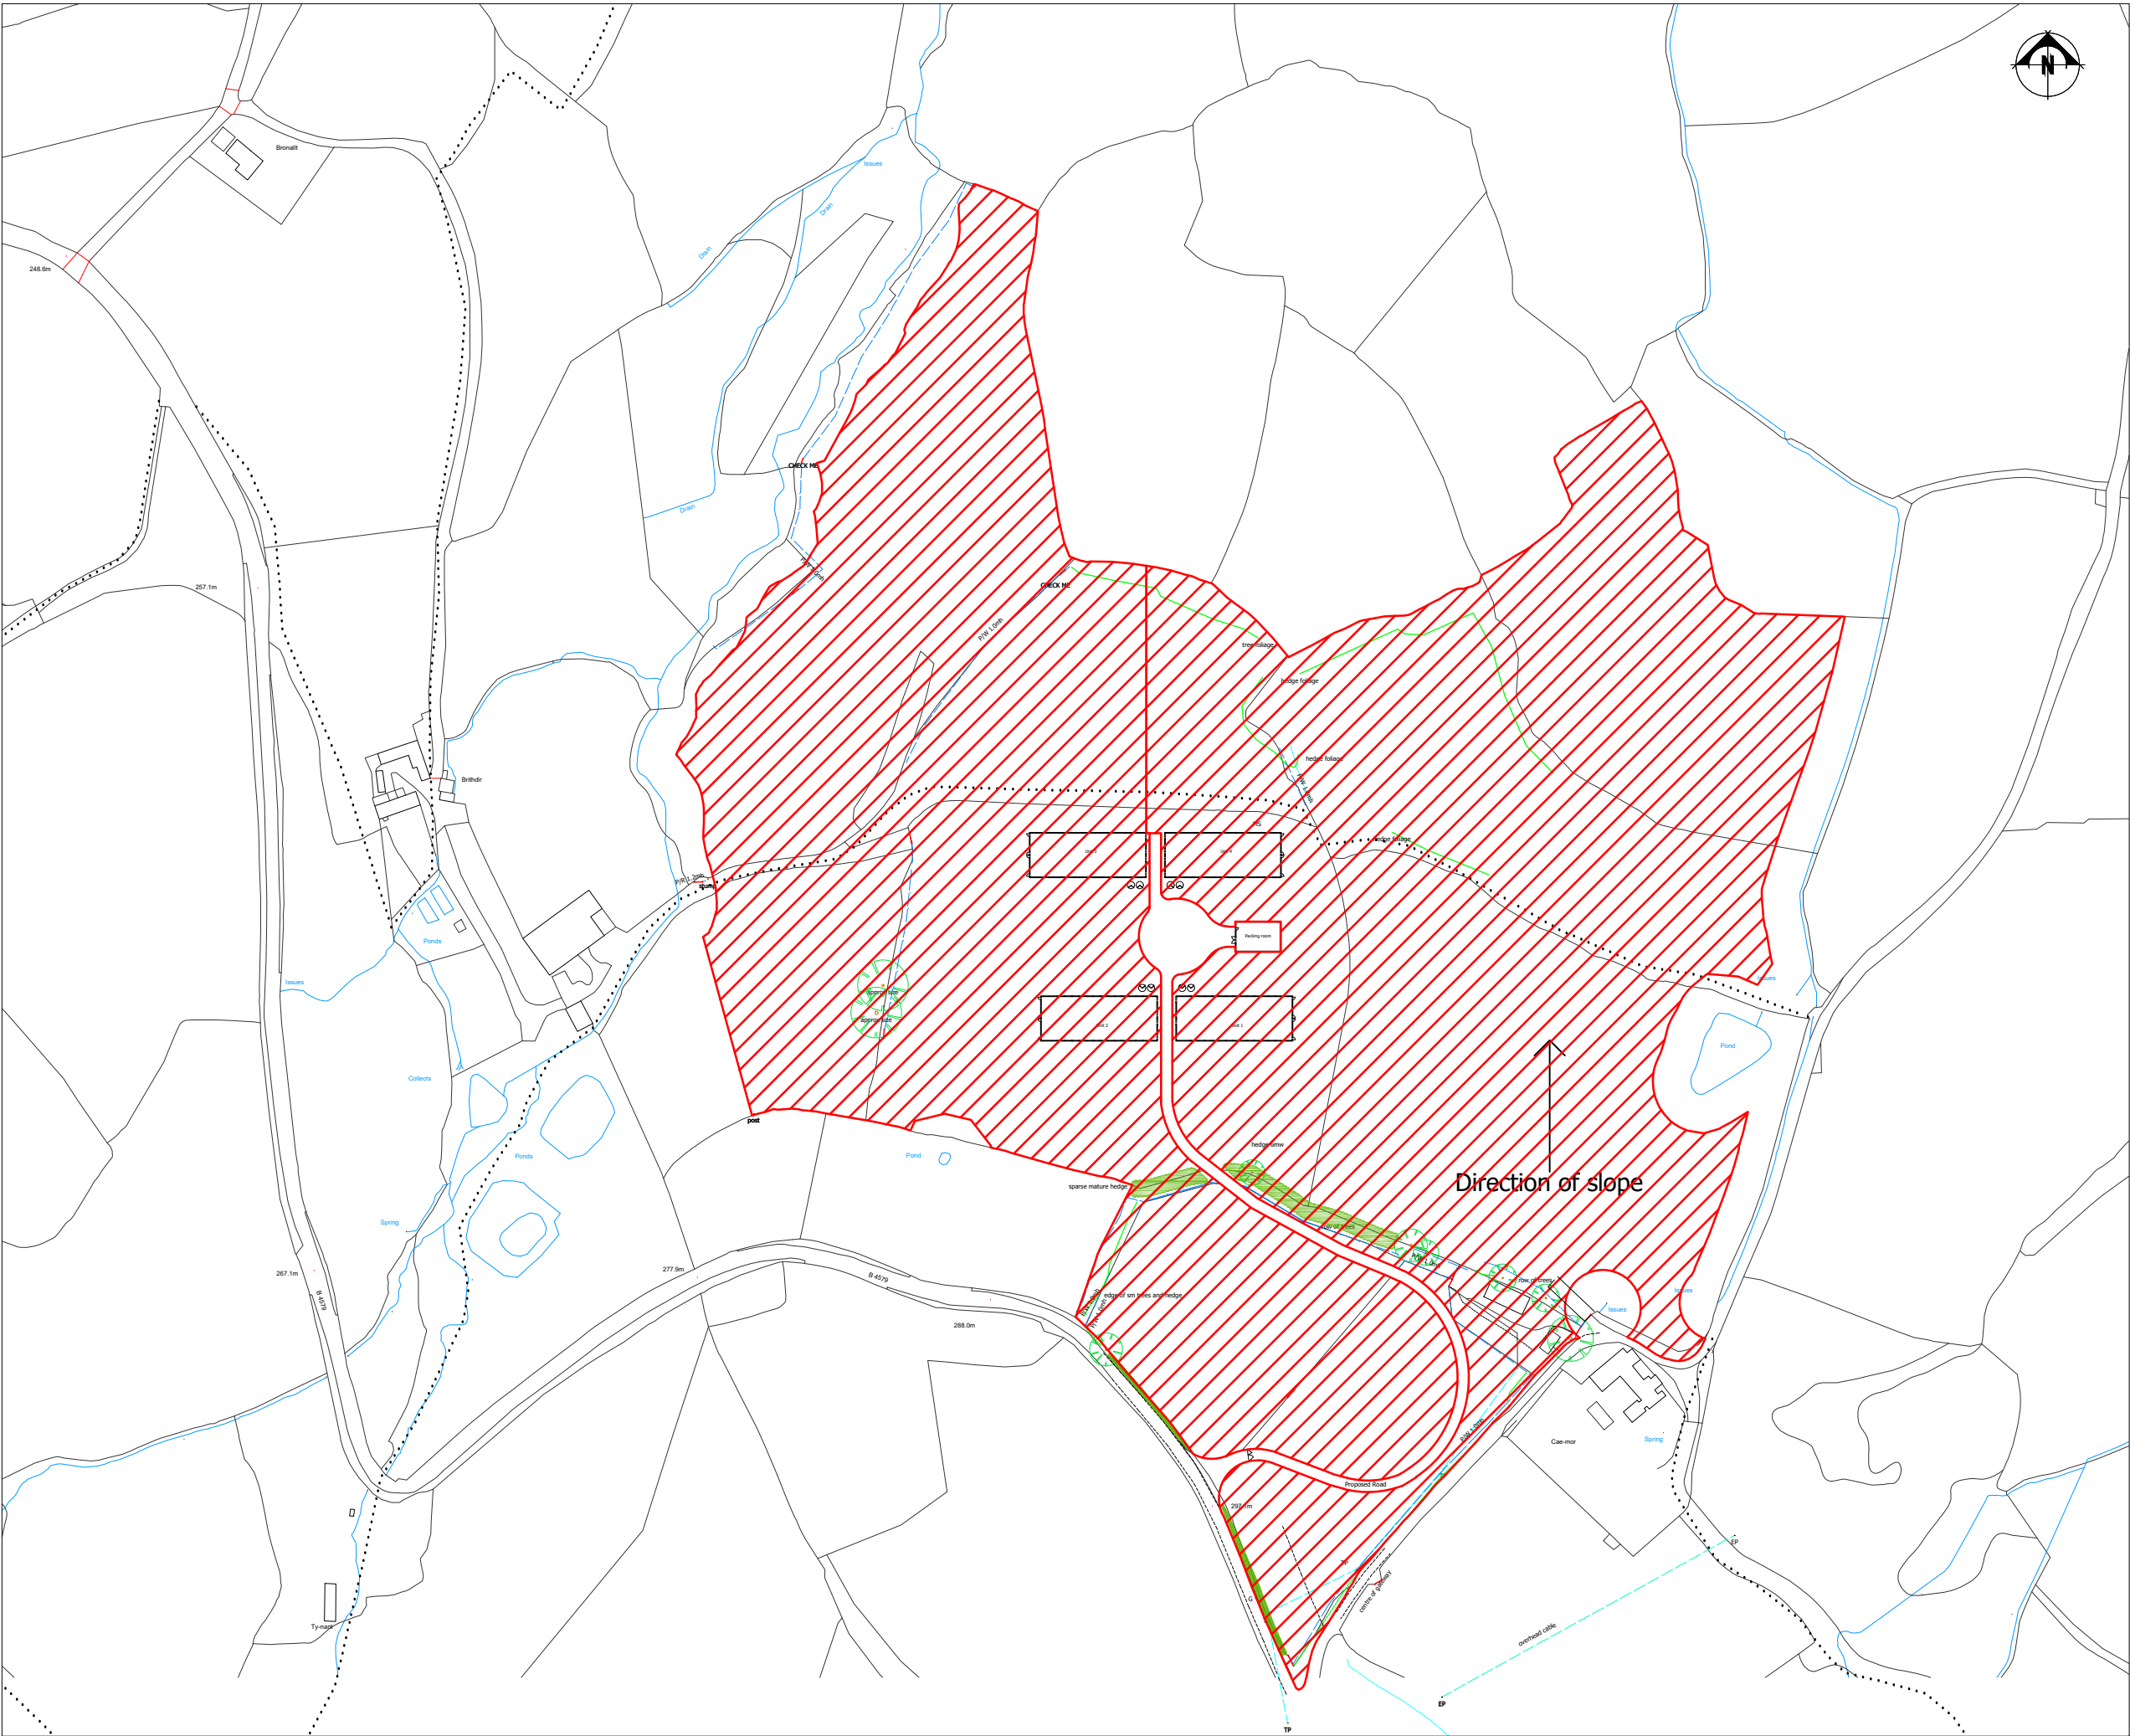

THIS DRAWING IS TO BE READ IN CONJUNCTION WITH ALL RELATED DRAWINGS. ALL DIMENSIONS MUST BE CHECKED AND VERIFIED ON SITE BEFORE COMMENCING ANY WORK OR PRODUCING SHOP DRAWINGS. THE ORIGINATOR SHOULD BE NOTIFIED IMMEDIATELY OF ANY DISCREPANCY. THIS DRAWING IS COPYRIGHT AND REMAINS THE PROPERTY OF ROGER PARRY & PARTNERS.

..... Footpath

 Ranging Area

Soil type - freely draining acid loamy soils over rock.

Sensitive receptors - there are no sensitive receptors within 50m of the ranging area boundary.

There will be at least 30m fenced off vegetated buffer strip to watercourses to reduce the risk of run-off reaching the watercourse.

Rev	Description	Date	Dr by	App by
Original				



Residential - Agricultural - Commercial	
Job	Proposed organic poultry unit at Cae Mor
Title	Ranging Area Plan
Location	Cae Mor Llwynmawr Llangollen LL20 7BE
Client	Cae Mor Poultry
Scales	1:2500 @ A3
Drawing No.	RB-MZ555-09
Drawn by	AZ
Date	26/08/2021

HOGSTOW HALL, MINSTERLEY
SHREWSBURY, SHROPSHIRE. SY5 0HZ
Tel: 01743 791336 Fax: 01743 792770
email: mail@rogerparry.net
Web address: www.rogerparry.net
Roger Parry & Partners LLP partnership no OC11201
Registered Office: Rogier Hall, Minsterley, Shrewsbury, SY5 0HZ
A list of members of the LLP is available at the above address.