




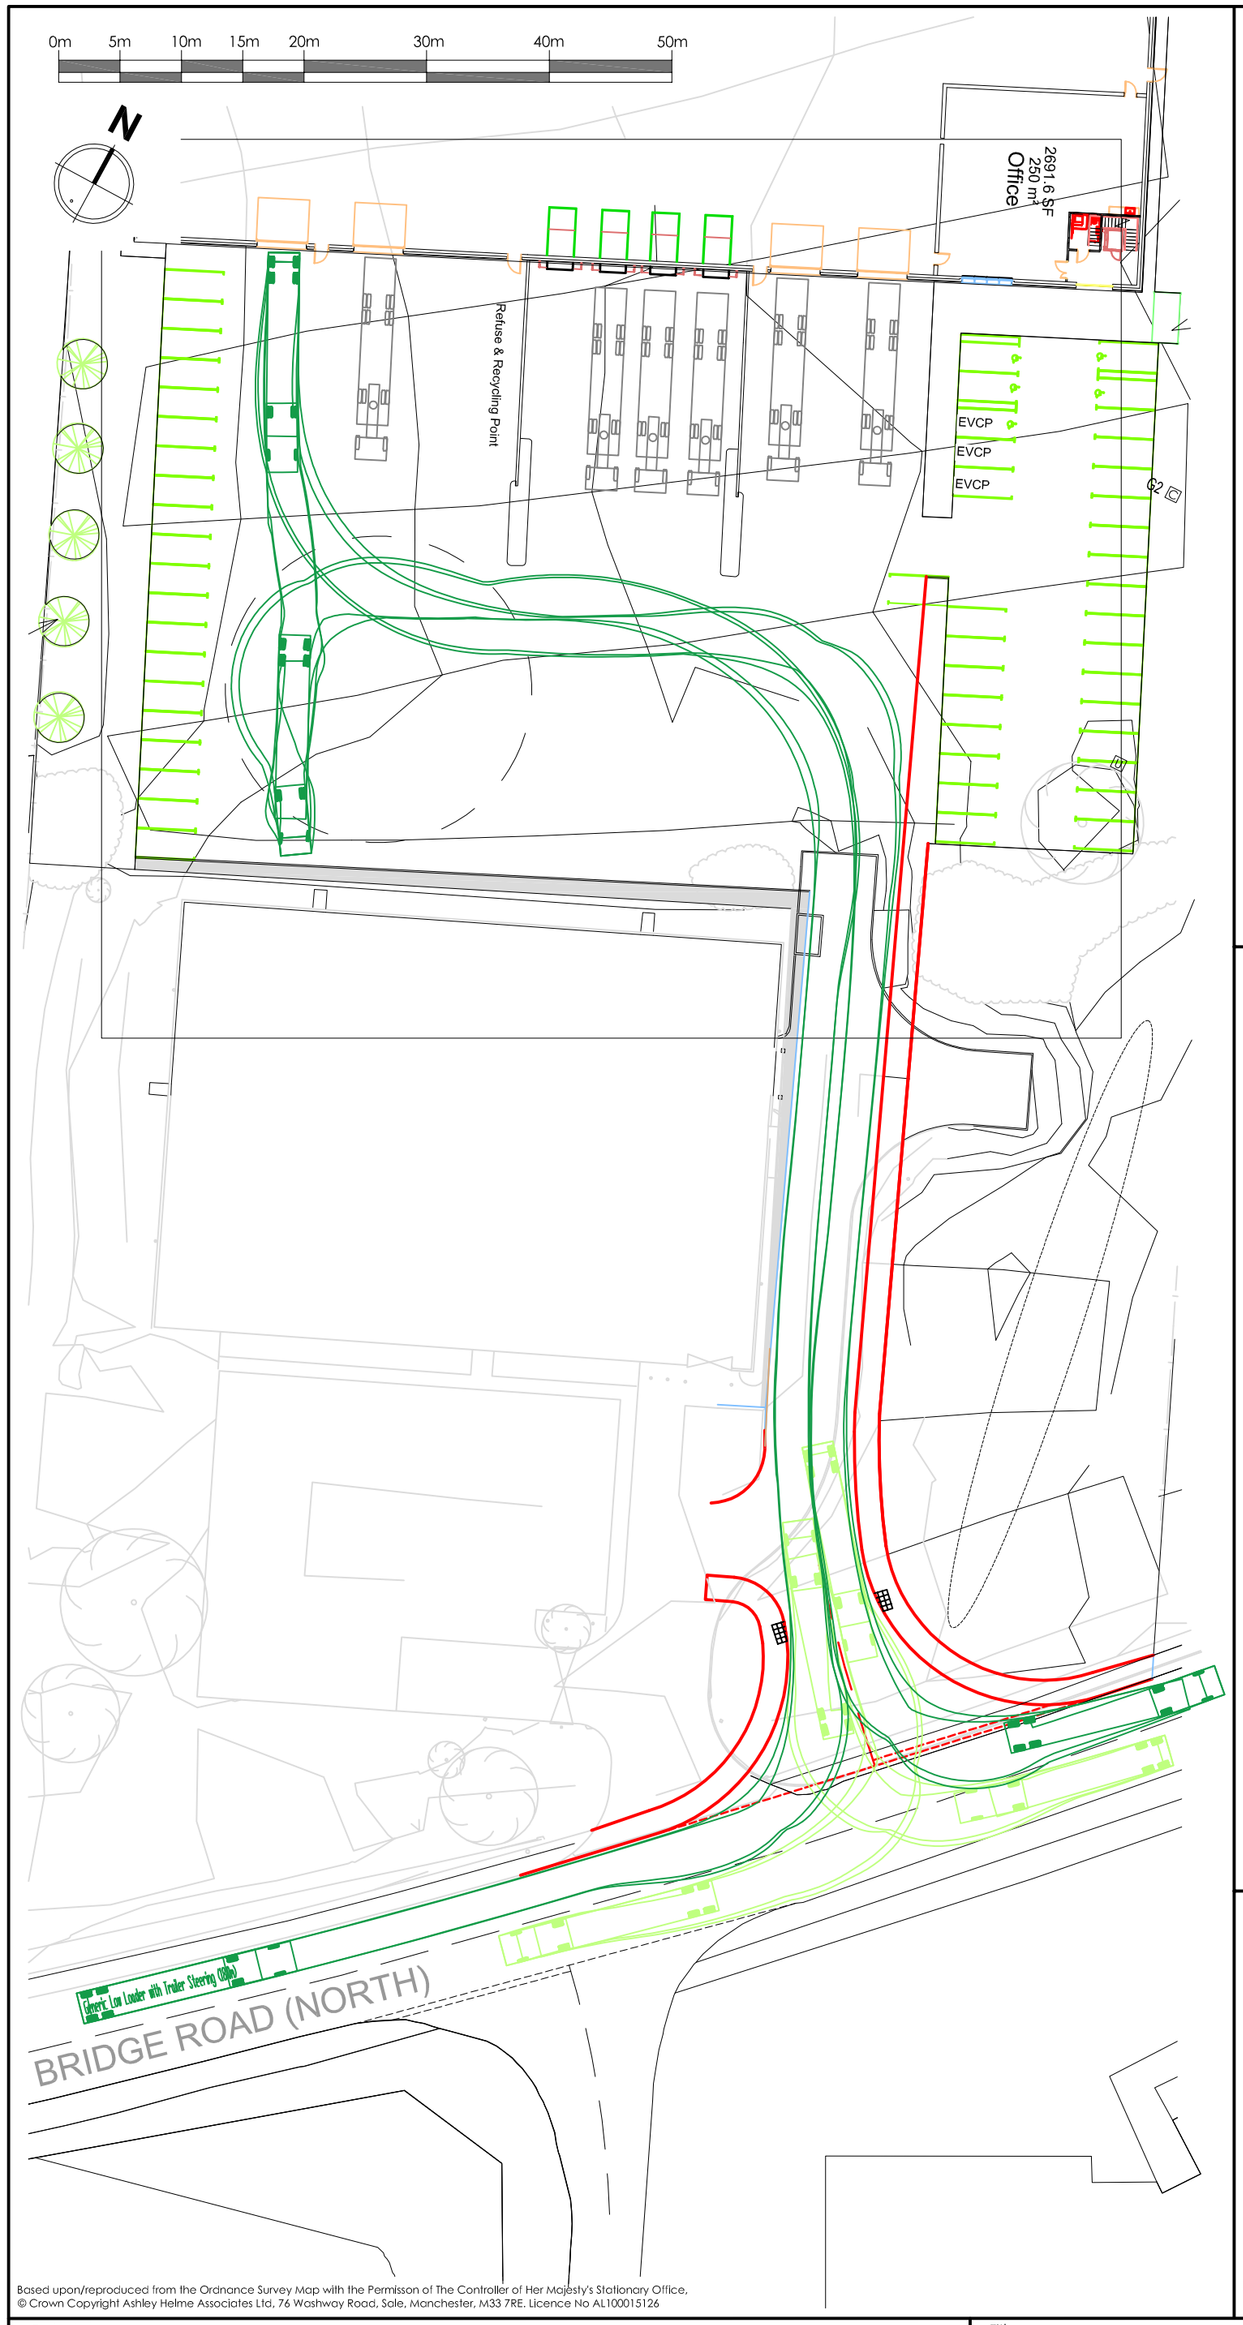


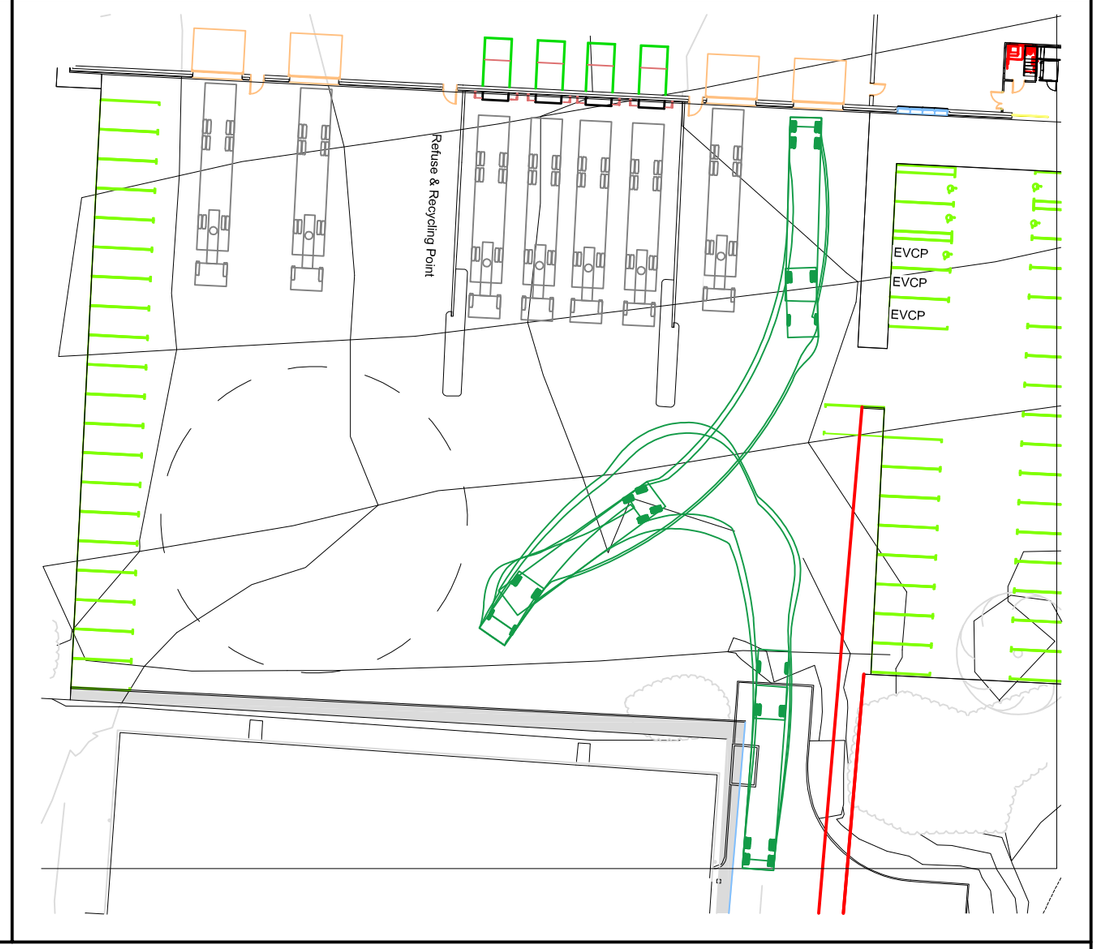

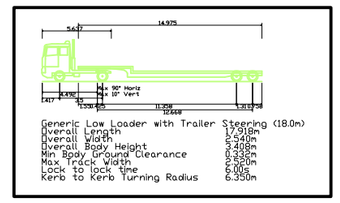





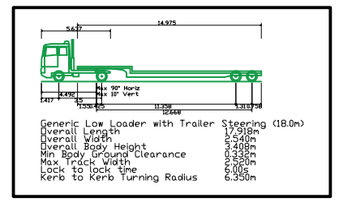

Notes:

1. Do not scale from this drawing
2. This drawing is copyright and may not be copied or given to a third party without written authority from Ashley Helme Associates Ltd
3. Subject to detailed design
4. Based upon digitised OS plan, accuracy can not be guaranteed until checked with topographical survey

Based upon/reproduced from the Ordnance Survey Map with the Permisson of The Controller of Her Majesty's Stationary Office, © Crown Copyright Ashley Helme Associates Ltd, 76 Washway Road, Sale, Manchester, M33 7RE. Licence No AL100015126

Project: BRIDGE ROAD NORTH, WREXHAM INDUSTRIAL ESTATE

Client: JCP INVESTMENTS

Title: SWEPT PATH ANALYSIS: 17.9m LOW LOADER

Drg No: 1798/SP/03

Rev:

Date: OCTOBER 2023

Scale: 1:500@A2

ASHLEY HELME ASSOCIATES

Telephone 0161 972 0552
Email aha@ashleyhelme.co.uk
Website www.ashleyhelme.co.uk
Address 76 Washway Road, Sale, Manchester, M33 7RE