


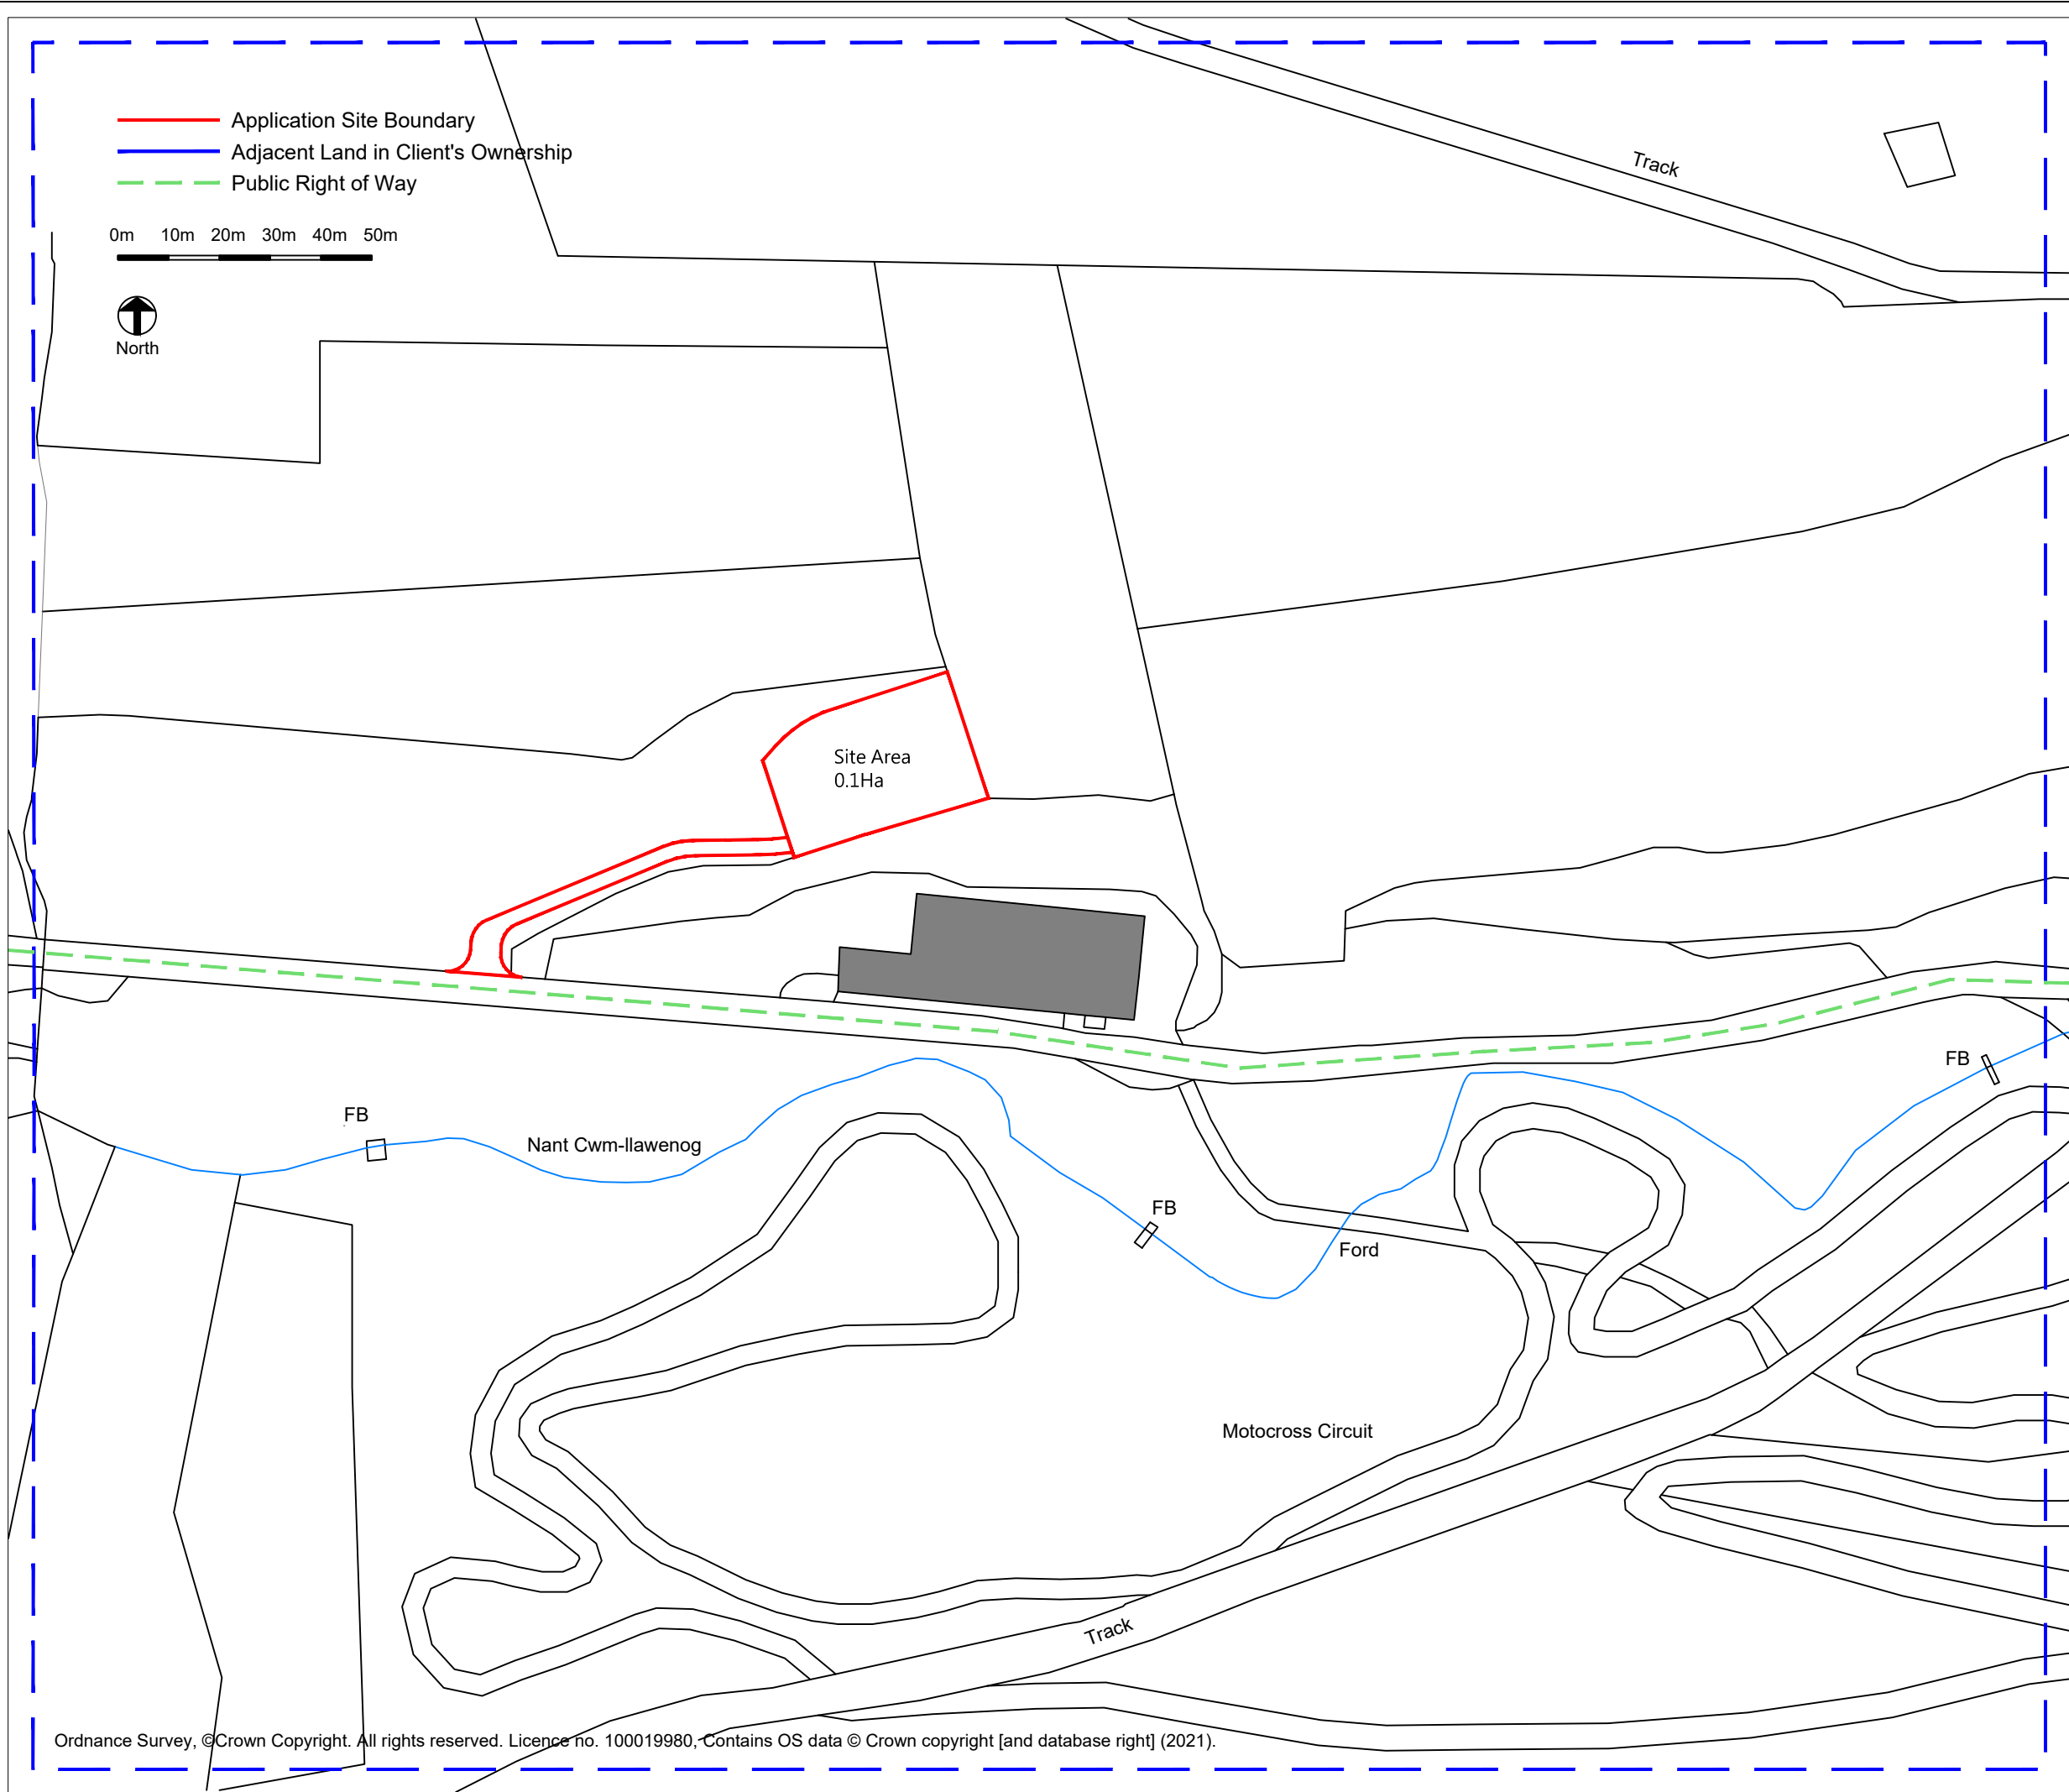

Ordnance Survey, ©Crown Copyright. All rights reserved. Licence no. 100019980. Contains OS data © Crown copyright [and database right] (2021).

THIS DRAWING IS TO BE READ IN CONJUNCTION WITH ALL RELATED DRAWINGS. ALL DIMENSIONS MUST BE CHECKED AND VERIFIED ON SITE BEFORE COMMENCING ANY WORK OR PRODUCING SHOP DRAWINGS. THE ORIGINATOR SHOULD BE NOTIFIED IMMEDIATELY OF ANY DISCREPANCY. THIS DRAWING IS COPYRIGHT AND REMAINS THE PROPERTY ROGER PARRY & PARTNERS.

| Rev | Description | Date       | By |
|-----|-------------|------------|----|
| -   | -           | year/mm/dd | -- |



Residential - Agricultural - Commerical

|               |                                                           |      |            |
|---------------|-----------------------------------------------------------|------|------------|
| Project       | Proposed Dwelling                                         |      |            |
| Drawing Title | Location Plan                                             |      |            |
| Location      | Ty Twll, Llanarmon, Dyffryn Ceiriog, Llangollen, LL20 7LH |      |            |
| Client        | RW & JL Edwards                                           |      |            |
| Scale         | 1:1250 @ A3                                               |      |            |
| Drawing No    | 77590 / RJC / 001                                         | Rev  | -          |
| Drawn By      | NB                                                        | Date | 2023/07/28 |

MERCIAN HOUSE, 9 DARWIN COURT, OXON  
BUSINESS PARK, SHREWSBURY, SY3 5HJ  
Tel: 01743 791336  
E-mail: [mail@rogerparry.net](mailto:mail@rogerparry.net)  
Web address: [www.rogerparry.net](http://www.rogerparry.net)  
Roger Parry & Partners LLP partnership no.OC312203  
Registered in England and Wales.  
A list of members of the LLP is available at the above address.