


Distance from
soakaway to
pond = 103m

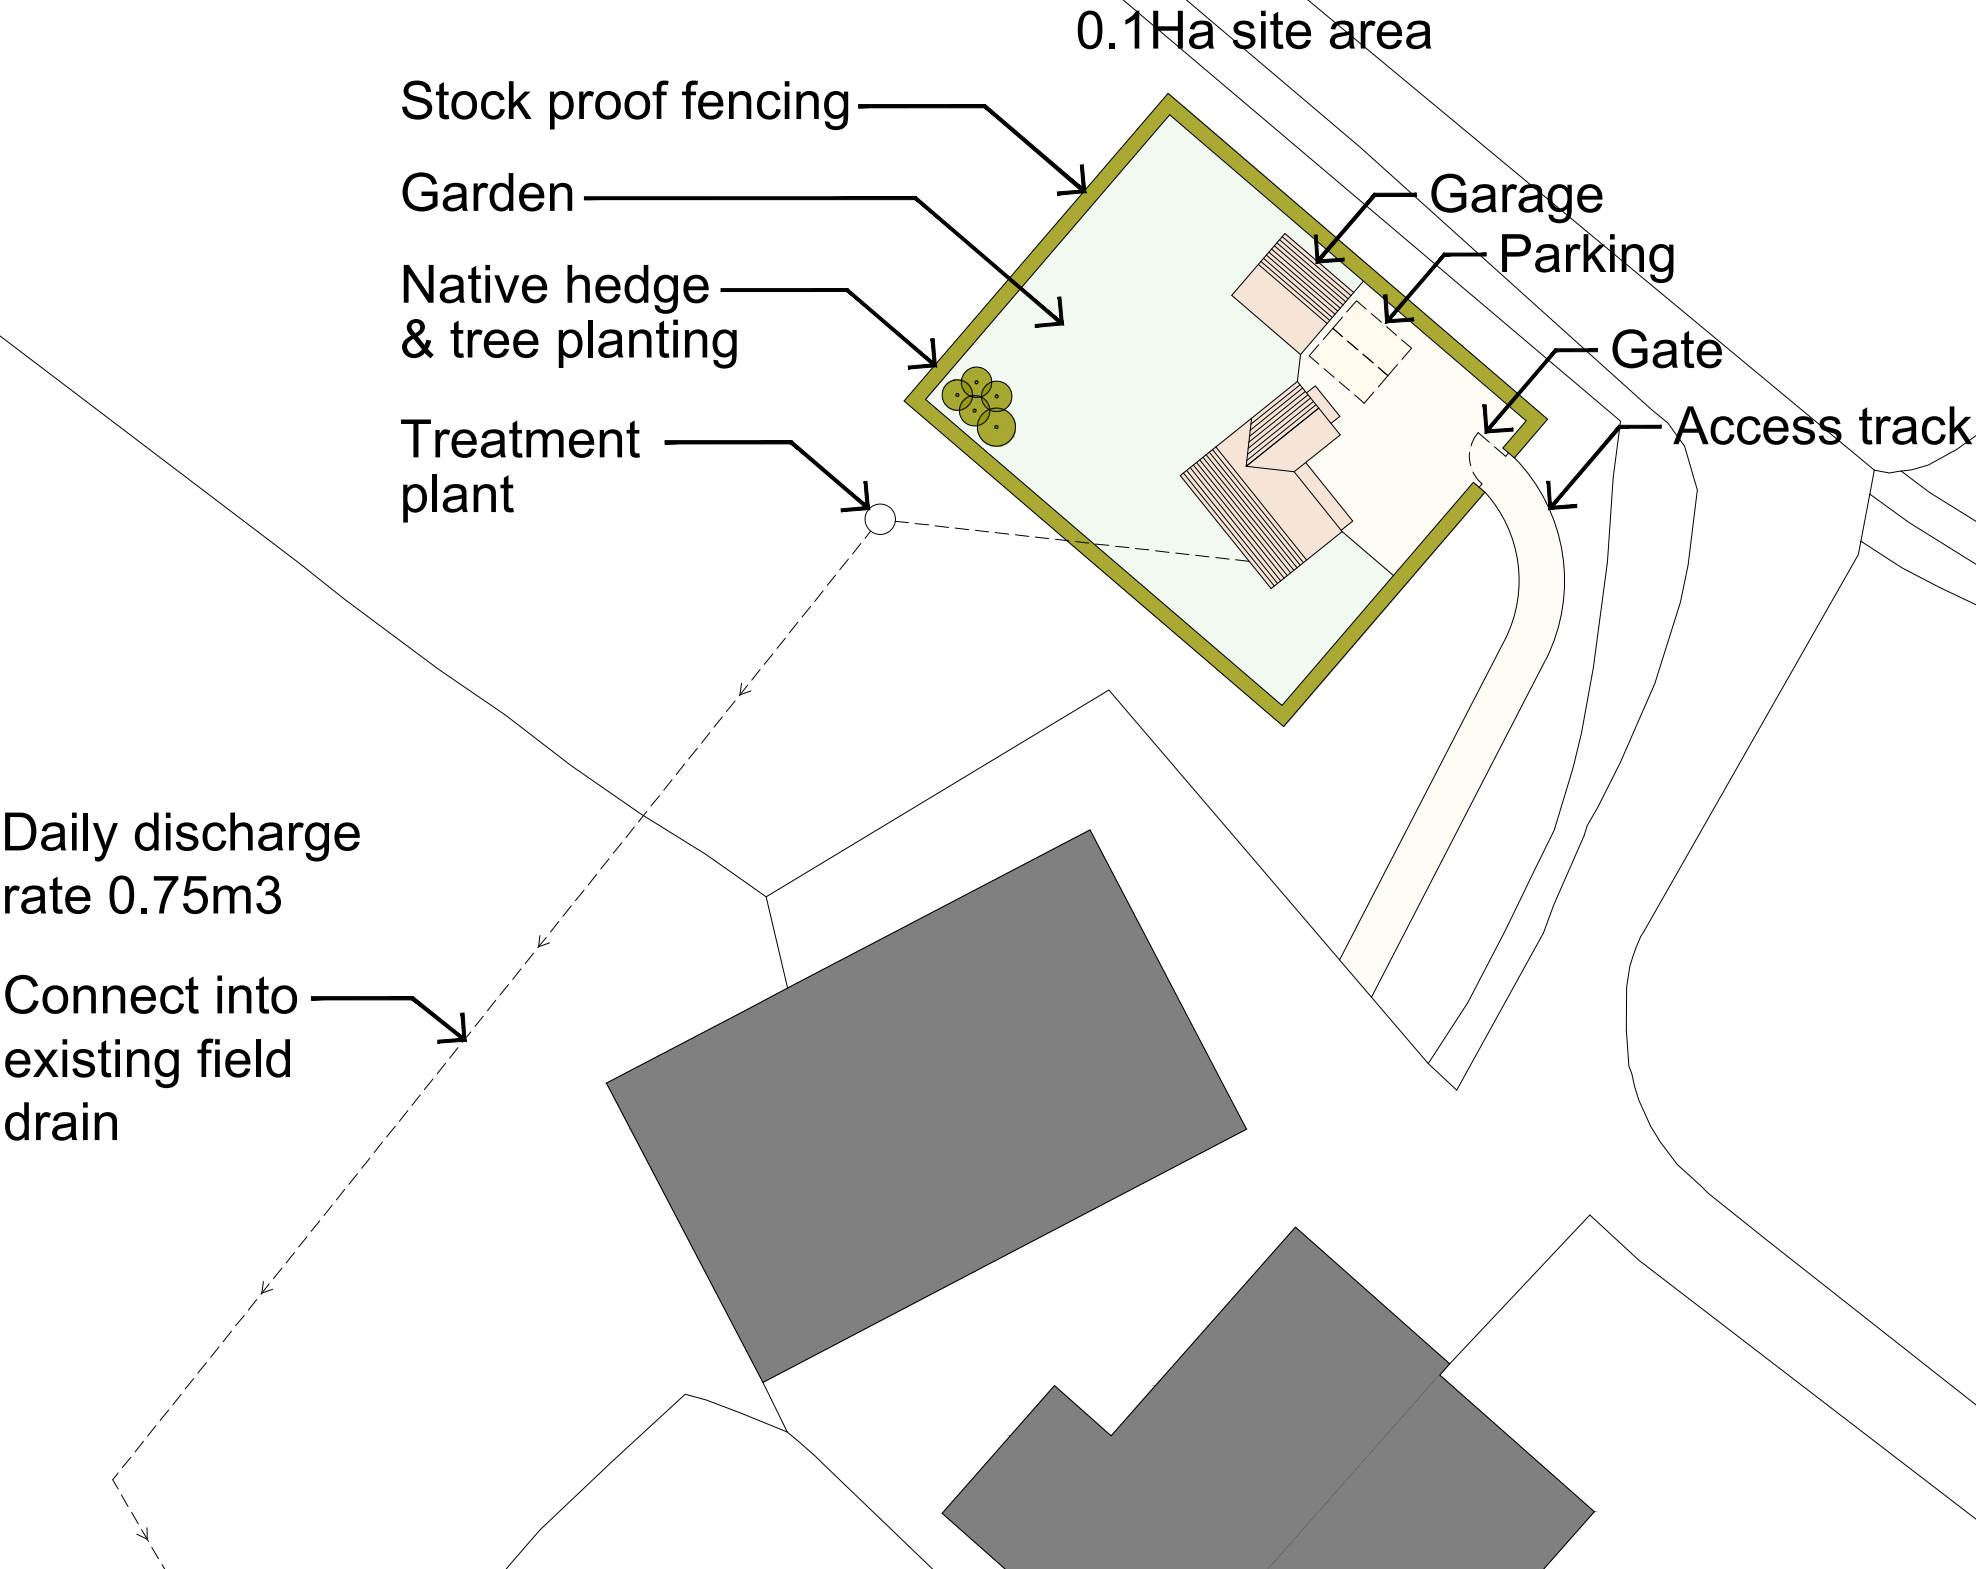

THIS DRAWING IS TO BE READ IN CONJUNCTION WITH ALL RELATED DRAWINGS. ALL DIMENSIONS MUST BE CHECKED AND VERIFIED ON SITE BEFORE COMMENCING ANY WORK OR PRODUCING SHOP DRAWINGS. THE ORIGINATOR SHOULD BE NOTIFIED IMMEDIATELY OF ANY DISCREPANCY. THIS DRAWING IS COPYRIGHT AND REMAINS THE PROPERTY ROGER PARRY & PARTNERS.

Rev	Description	Date	By
A	Septic tank changed to Treatment Plant	27/07/2023	NB
B	Site moved South East following Planner's comments	05/09/2023	NB
C	Soakaway omitted & connection to existing field drain indicated	02/10/2023	NB



Residential - Agricultural - Commerical			
Project;	Proposed Rural Enterprise Dwelling		
Drawing Title;	Proposed Block Plan		
Location;	Land at High Lanes, Iscoyd, Whitchurch, Wrexham, SY13 3AZ		
Client;	Mr Martinez		
Scale(s);	1:500 @ A3		
Drawing No;	75026 / GD / 003	Rev;	C
Drawn By;	NB	Date;	2022/03/31

HOGSTOW HALL, MINSTERLEY
SHREWSBURY, SHROPSHIRE. SY5 0HZ
Tel: 01743 791336 Fax: 01743 792770
E-mail: mail@rogerparry.net
Web address: www.rogerparry.net
Roger Parry & Partners LLP partnership no.OC312203
Registered Office Hogstow Hall, Minsterley, Shrewsbury, SY5 0HZ
Registered in England and Wales.
A list of members of the LLP is available at the above address.