




Lane End
Teddmore Road
West Felton
Owcestry
Shropshire
SY11 4ER
Tel: 06161 610317
Email: info@forgeproperty.co.uk

Notes;

- 1. Natural Welsh slate for roof
- 2. Re-pointing in lime to match
- 3. Infill openings matched with existing materials

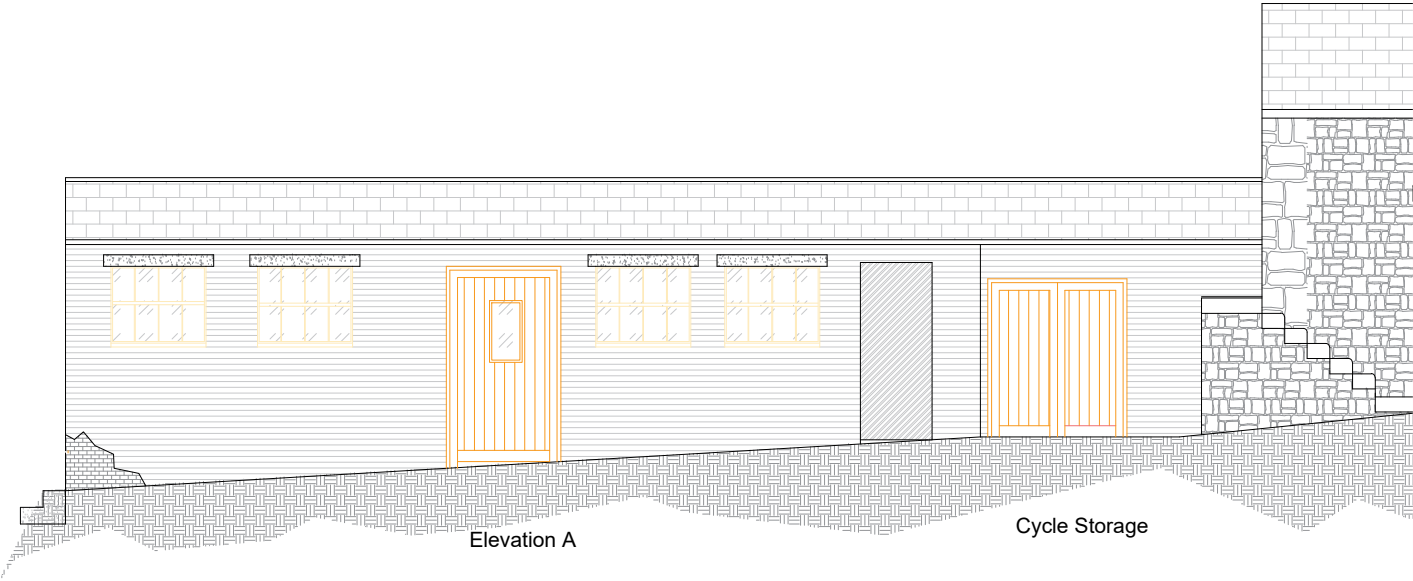

Elevation A

Cycle Storage


Proposed




Elevation B

Oak frame french sliding doors

Proposed

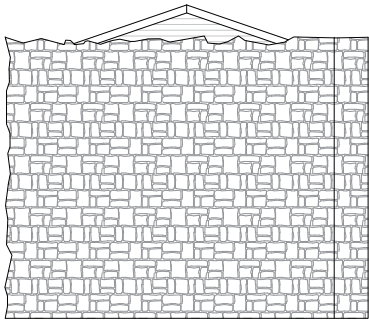

Elevation D

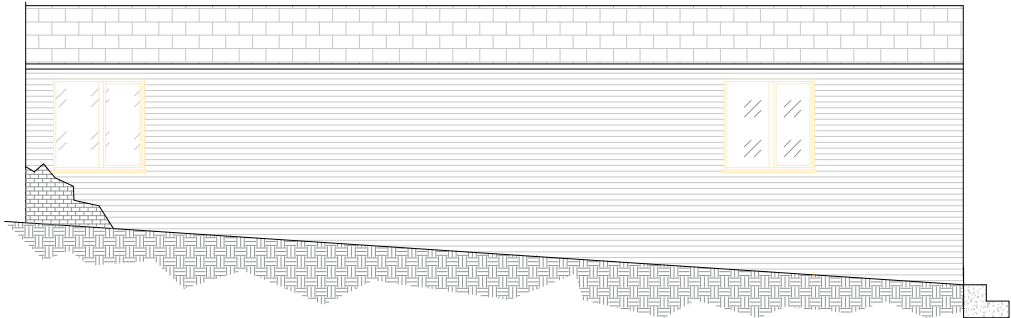

Elevation C

Project;

Cae Madog Dairy Shed

Title;
Proposed
Elevations

Scale (A3);
1:100

Dwg No;
Thom-EE-006

Date;
06/09/21

Revision; A