
35 Heol Llewelyn

DISTANCES TO TREES

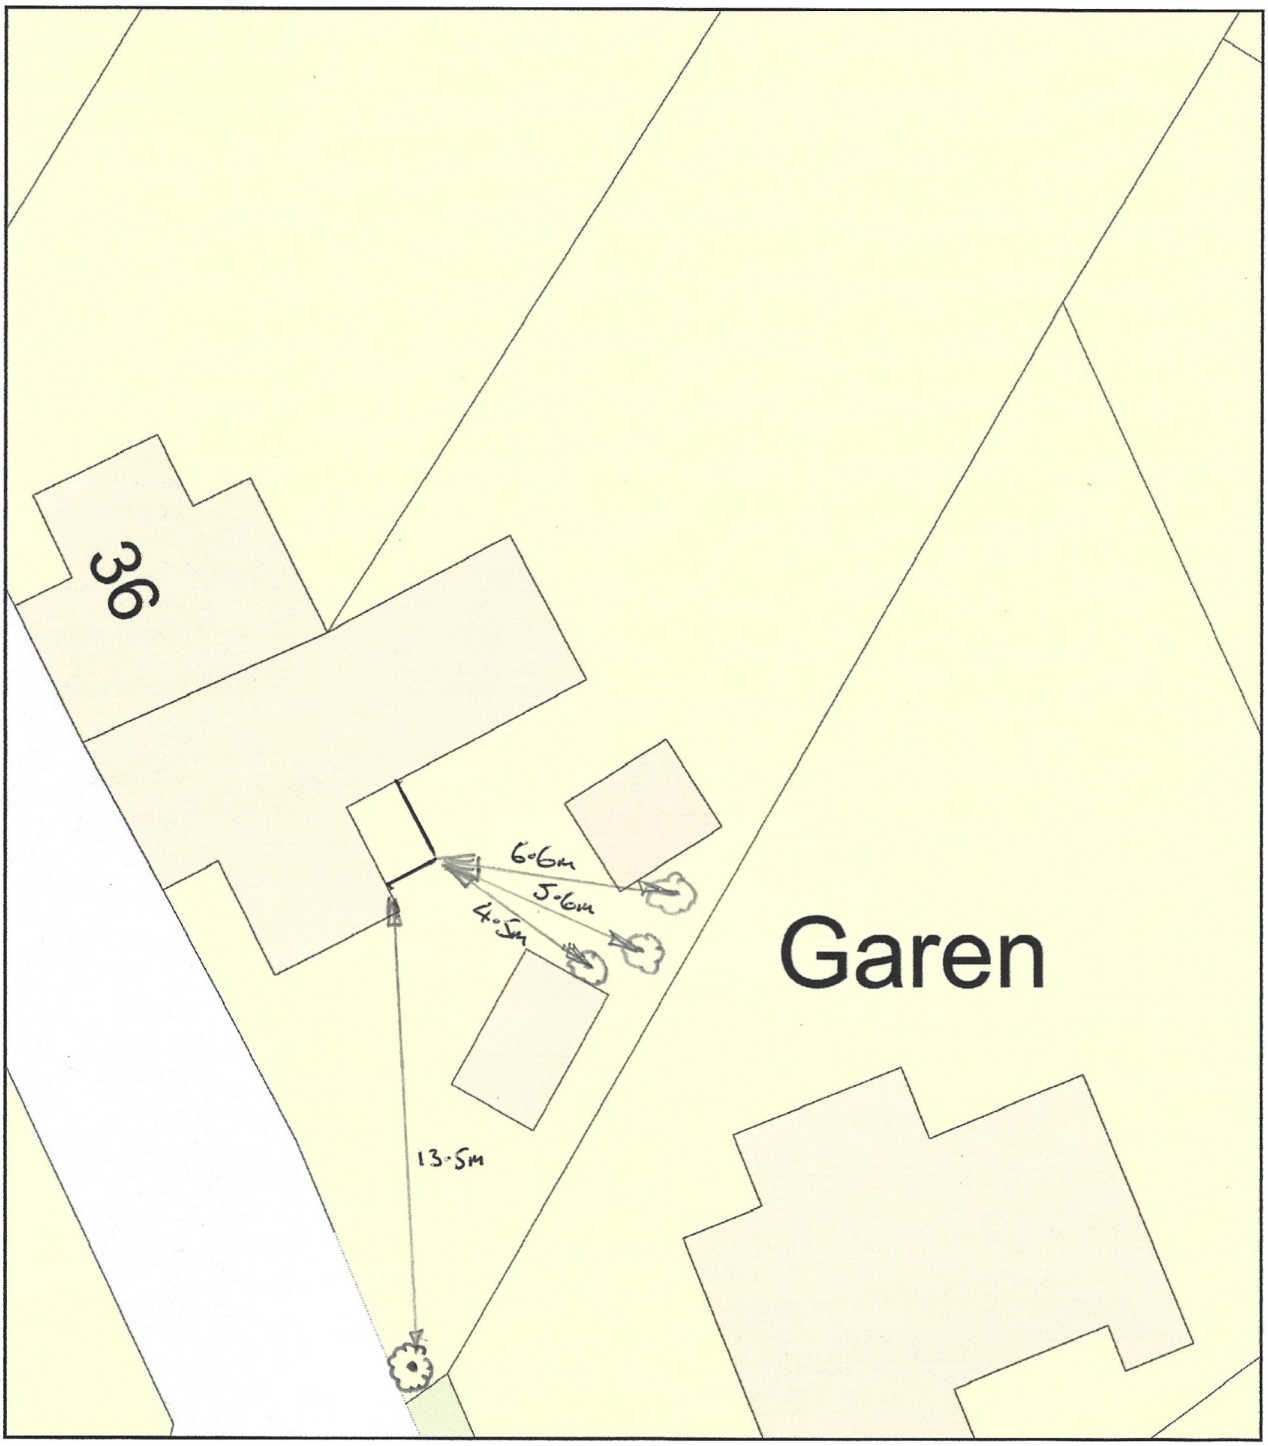

0 10

Metres

N

ReQuestaPlan

Plan Produced for: Graeme Mulvey

Date Produced: 12 Jun 2025

Plan Reference Number: TQRQM25163164357372

Scale: 1:200 @ A4

© Crown copyright and database rights 2025 OS 100042766