
N

0 5 10 15 20 25m

Scale 1:500

APPLICATION BOUNDARY INDICATED THUS:

Schedule of Areas	m²
Site Area	447.7

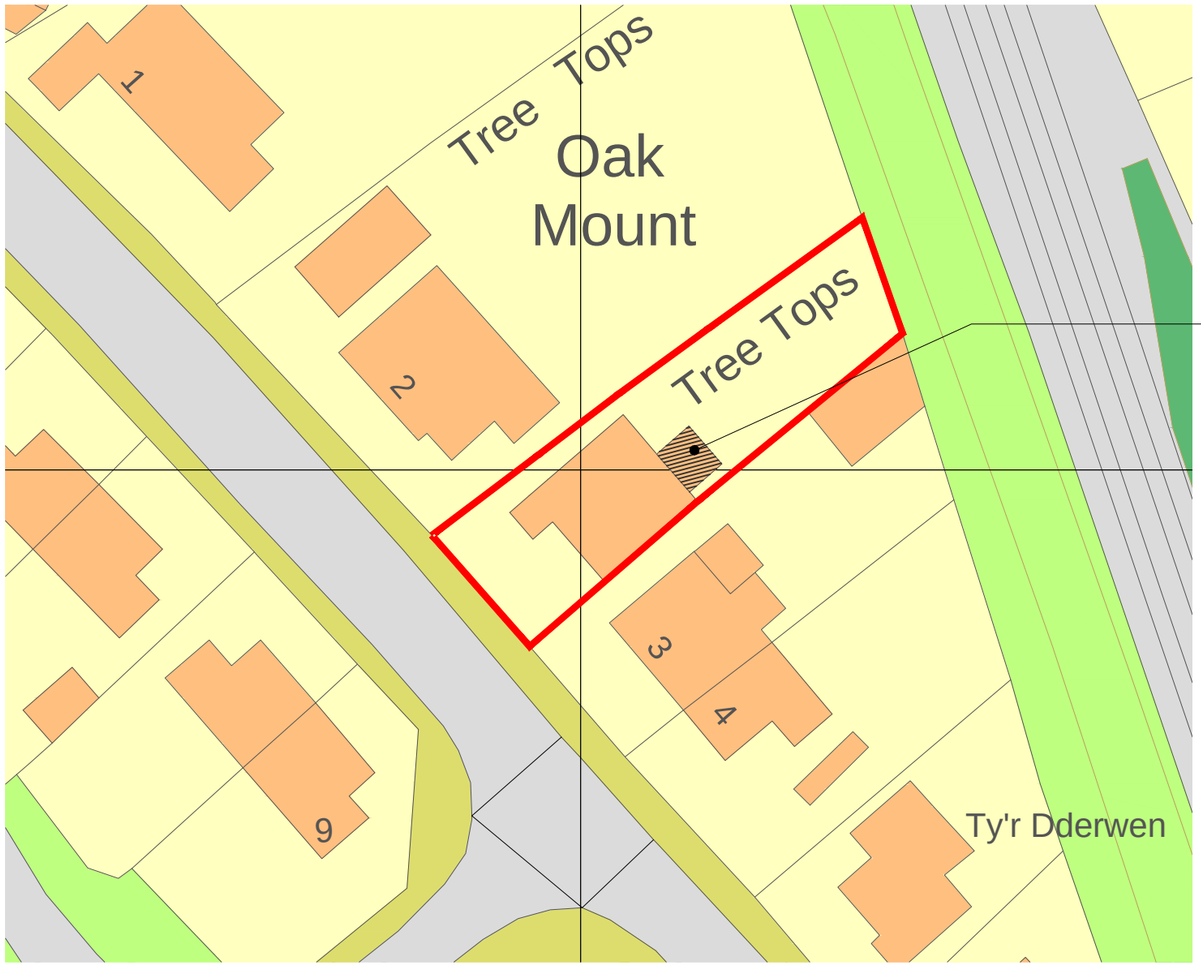

Proposed new single-storey rear extension to replace existing conservatory.

Rev	Date	Drawn by	Checked by
-	16/06/2025	TBS	TBS

Non-Draft - Planning

Block Plan - 1:500

Project
Tree Tops, Sydallt Lane
Cefn Y Bedd, LL12 9SS

Client	Purpose of Issue	Drawing Stage
Sam and Mao Wilding	For Approval	Planning

Title
Proposed Block Plan

Scale @ A4	Date	Ref	Drawn
1:1250	June 2025	370	TBS

Drg No	Rev
370/TTC/PL/102	-