


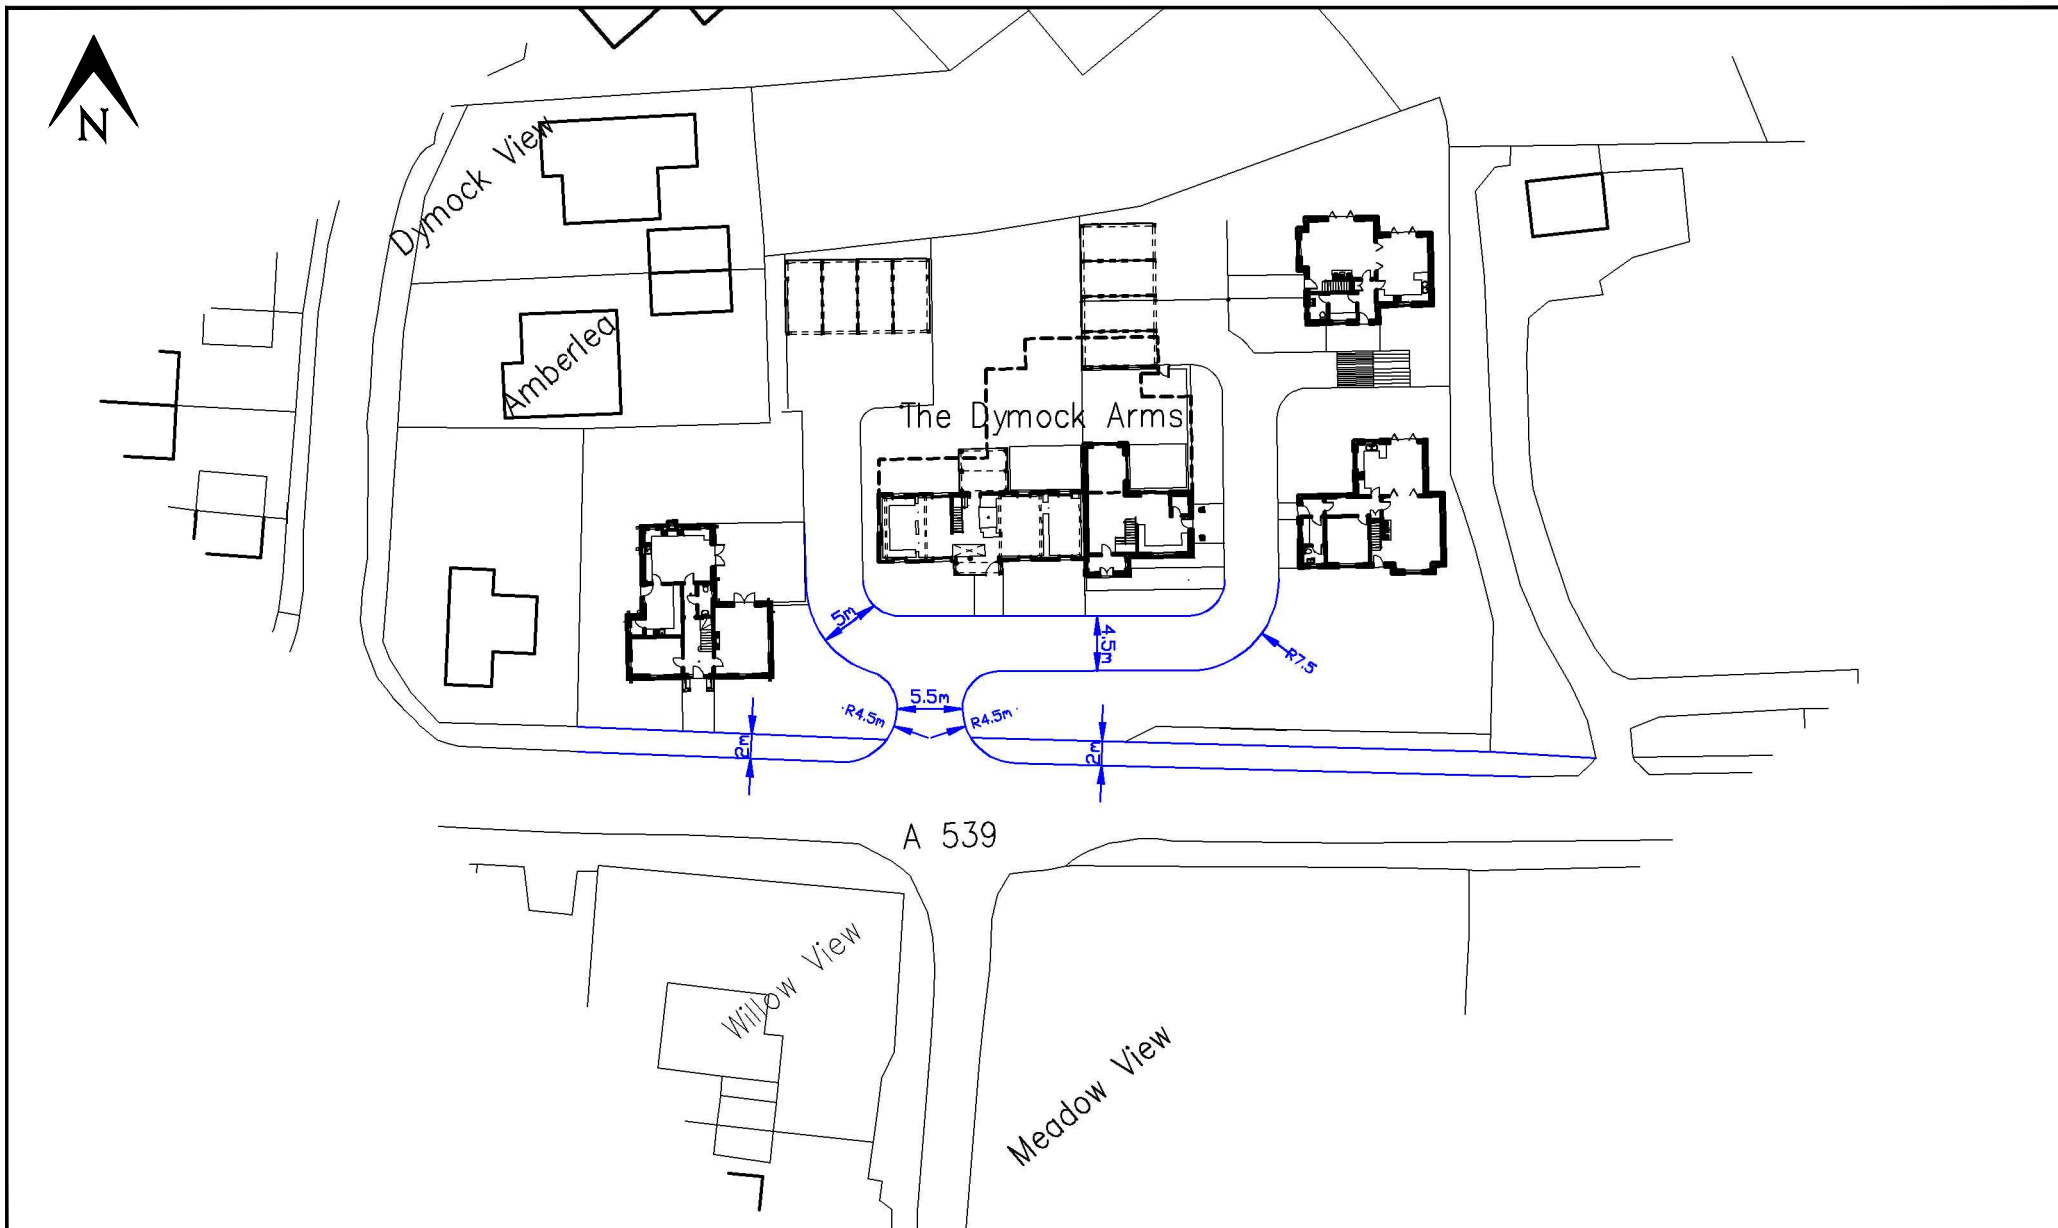

PROJECT TITLE The Dymock Arms Overton Road Peneley Wrexham	DRAWING TITLE Proposed Access Layout (B) & Improved Footway	Access HDPC					DRAWING NUMBER DAP/DE/005		REV
SIZE A4	SCALE 1:500	DATE Jan 2023	DRAWN SLB	CHECKED 	APPROVED 	DRAWING NUMBER DAP/DE/005	REV	0 10 mm	