




proposed floor plans and elevations scale 1.100 and 1.200 a3 format pdf

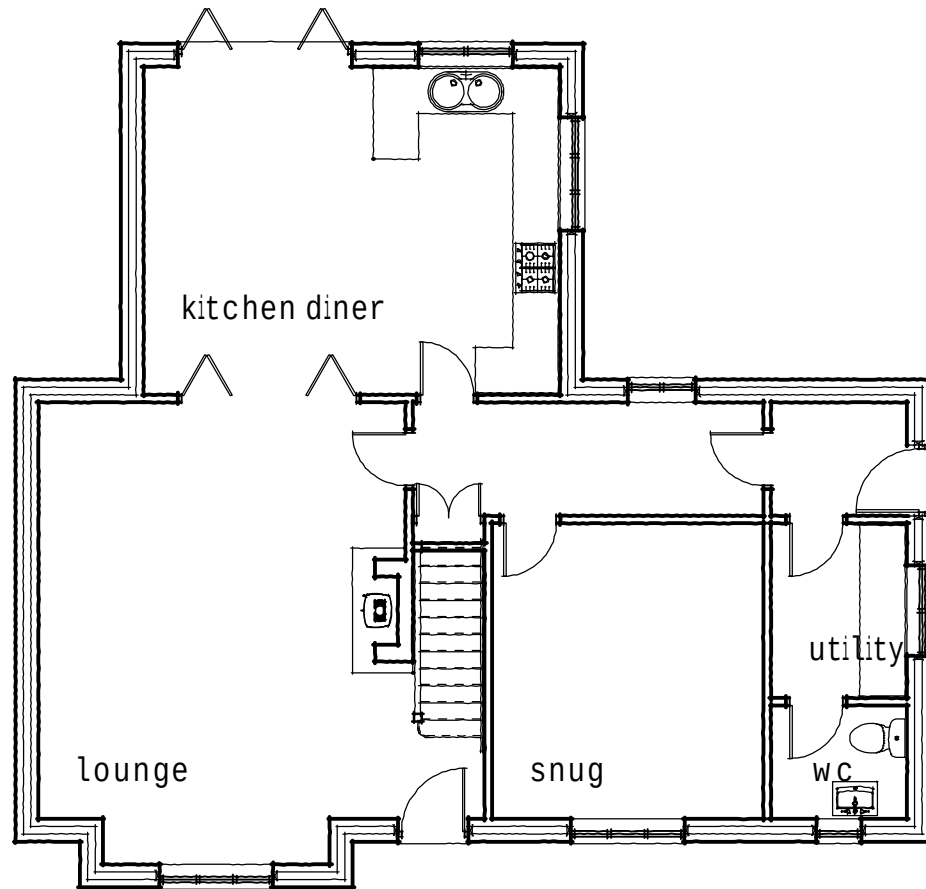

front elevation

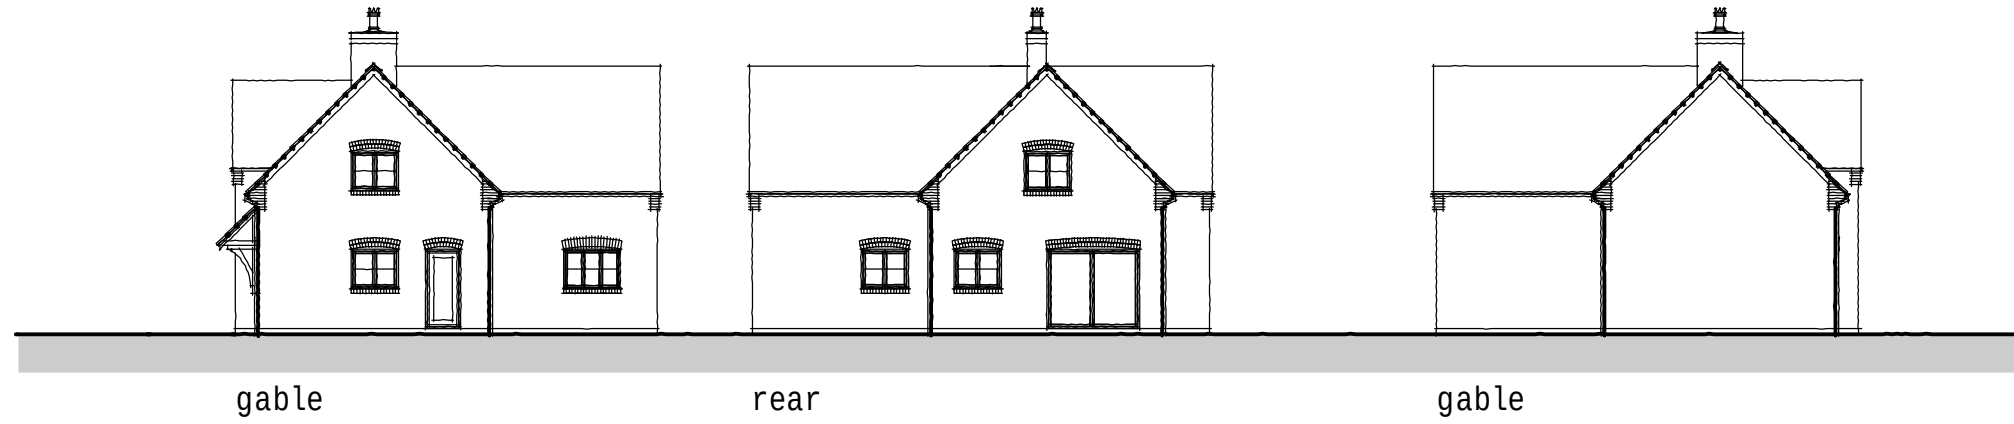

ground floor plan

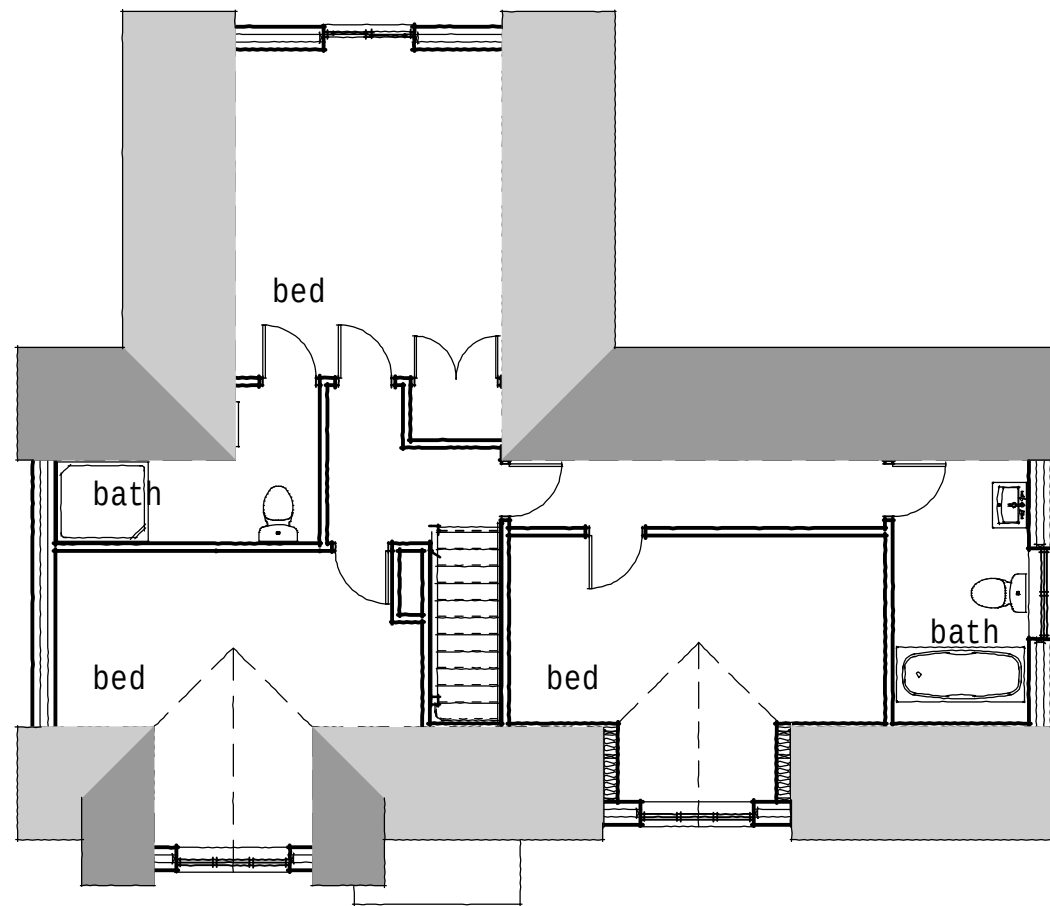

first floor plan

GEO METRA
chartered and registered architects

geometra.

e mail dep13120@icloud.com

client MR A HAMPTON

dwrg no DA/AH2022/TYPE 3

project THE DYM OCK ARMS
PENLEY, LL13 0LS HOUSE TYPE 3

a m e n d m e n t s
a

date 0 CT 2022

GEO METRA David Evans BScHons Dip Arch ARB RIBA
9 Church Farm Mews Acton Nantwich CW5 8FT
Telephone 07879892868



PROPOSED DETACHED HOUSE TYPE 3 PLOT THREE THE DYMCK ARMS SITE PENLEY