


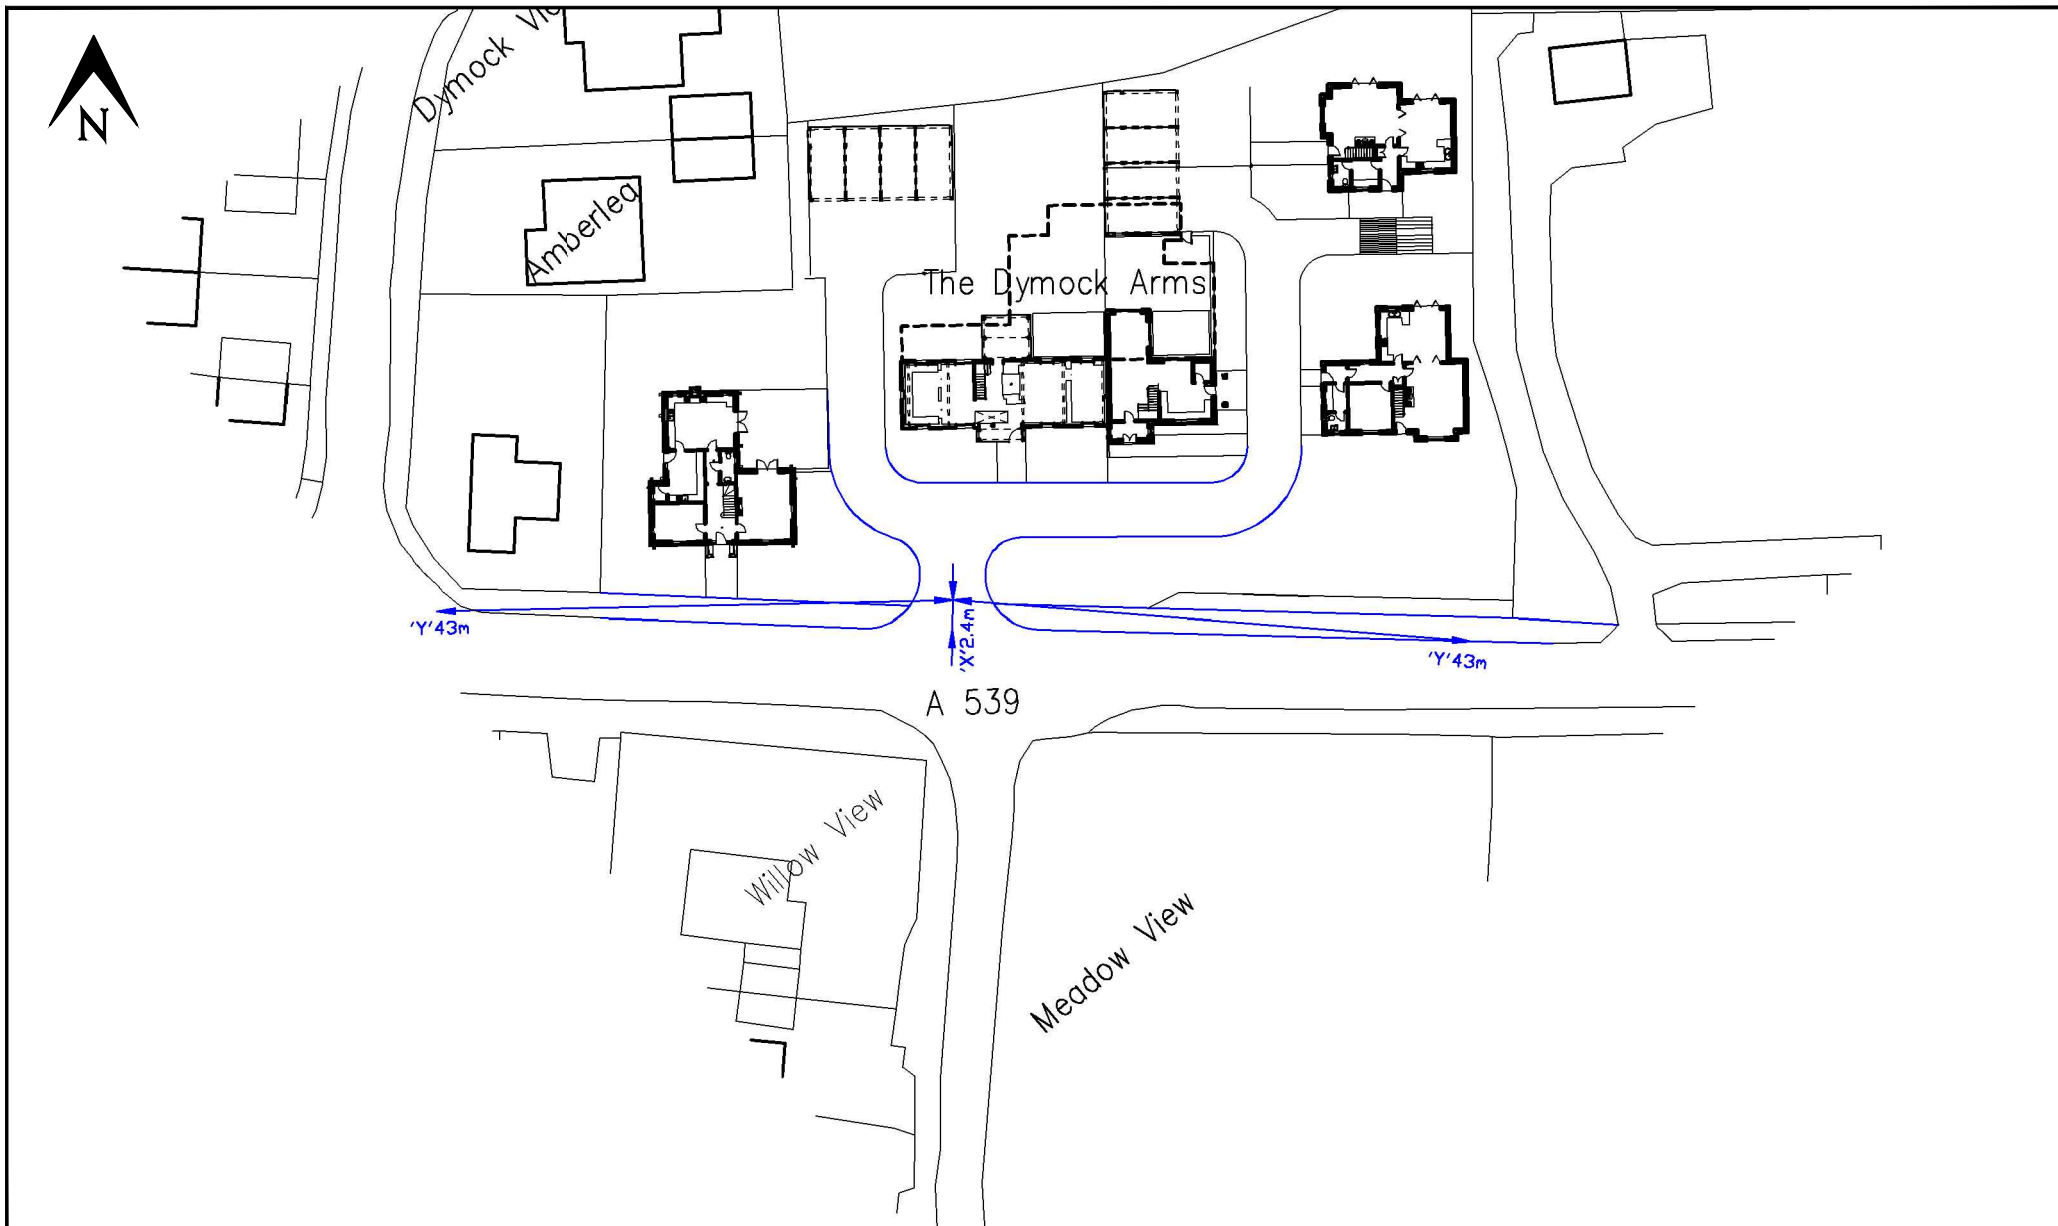

PROJECT TITLE The Dymock Arms Overton Road Peneley Wrexham	DRAWING TITLE Proposed Access Layout (B) & Improved Footway Visibility Splays at 43m	Access HDPC					DRAWING NUMBER DAP/DE/007	REV
		SIZE A4	SCALE 1:500	DATE Jan 2023	DRAWN SLB	CHECKED 	APPROVED 	