
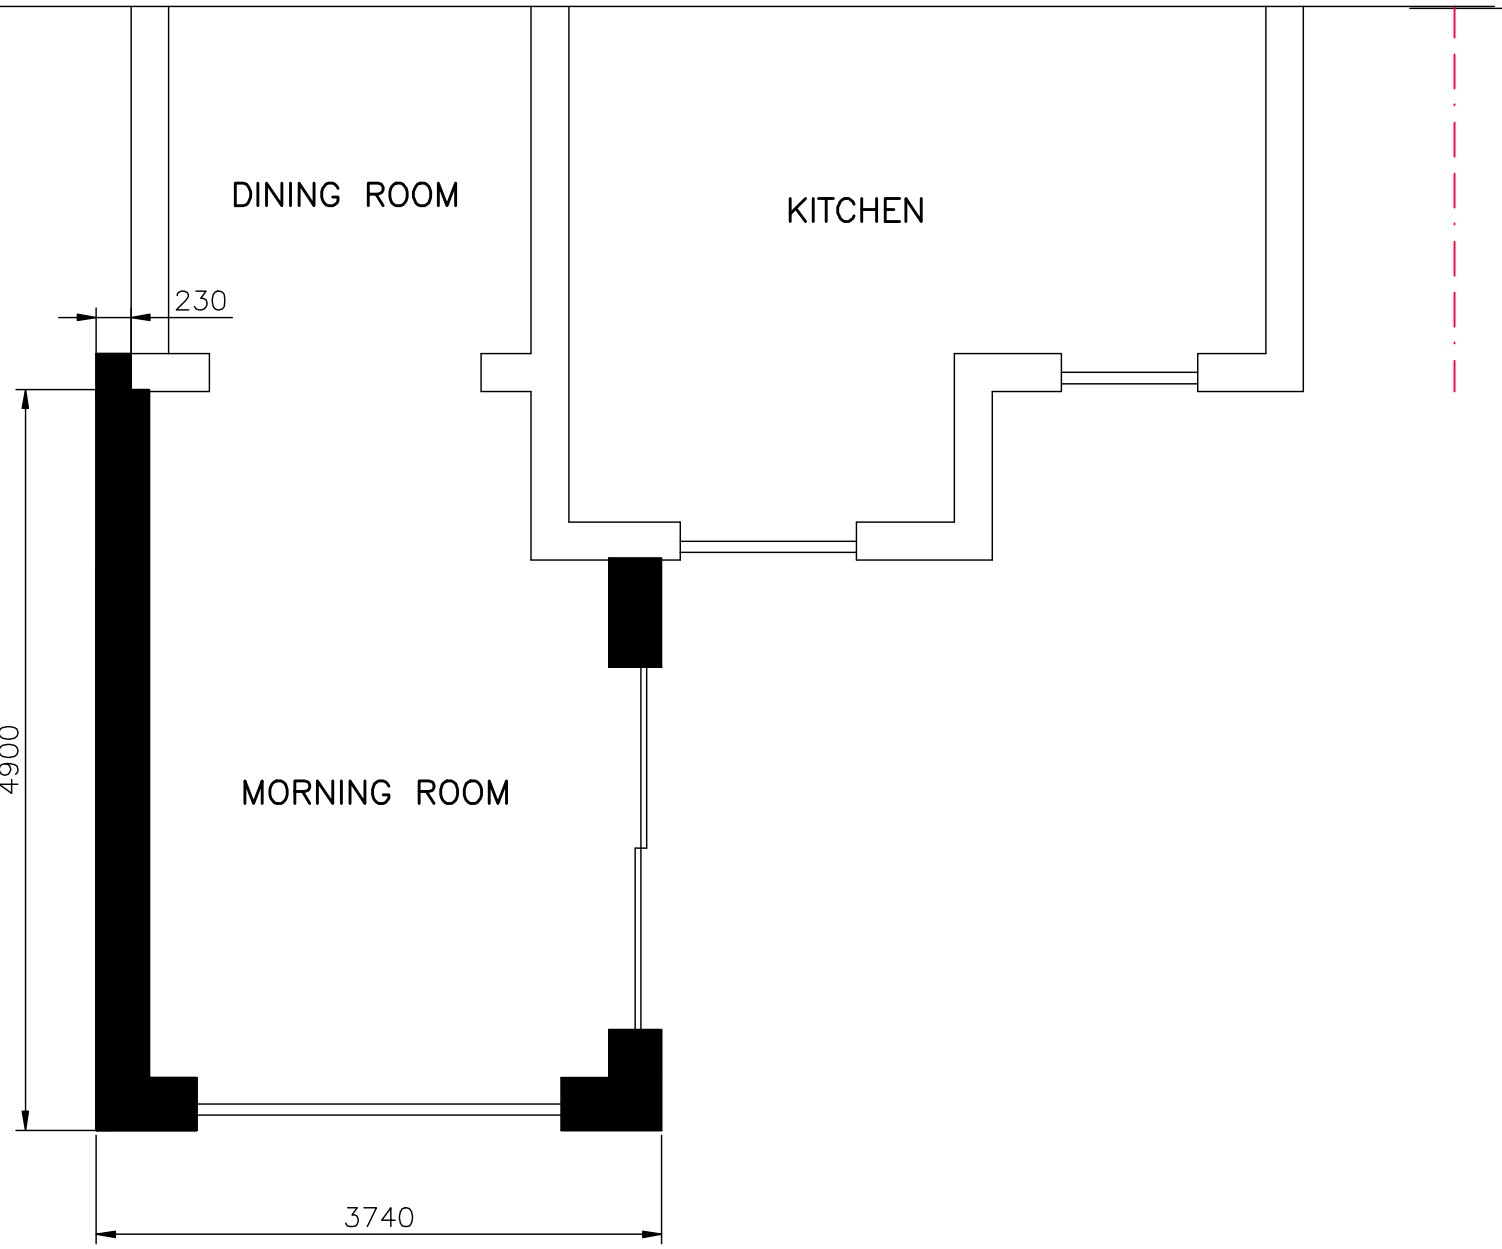


PROPOSED GROUND FLOOR

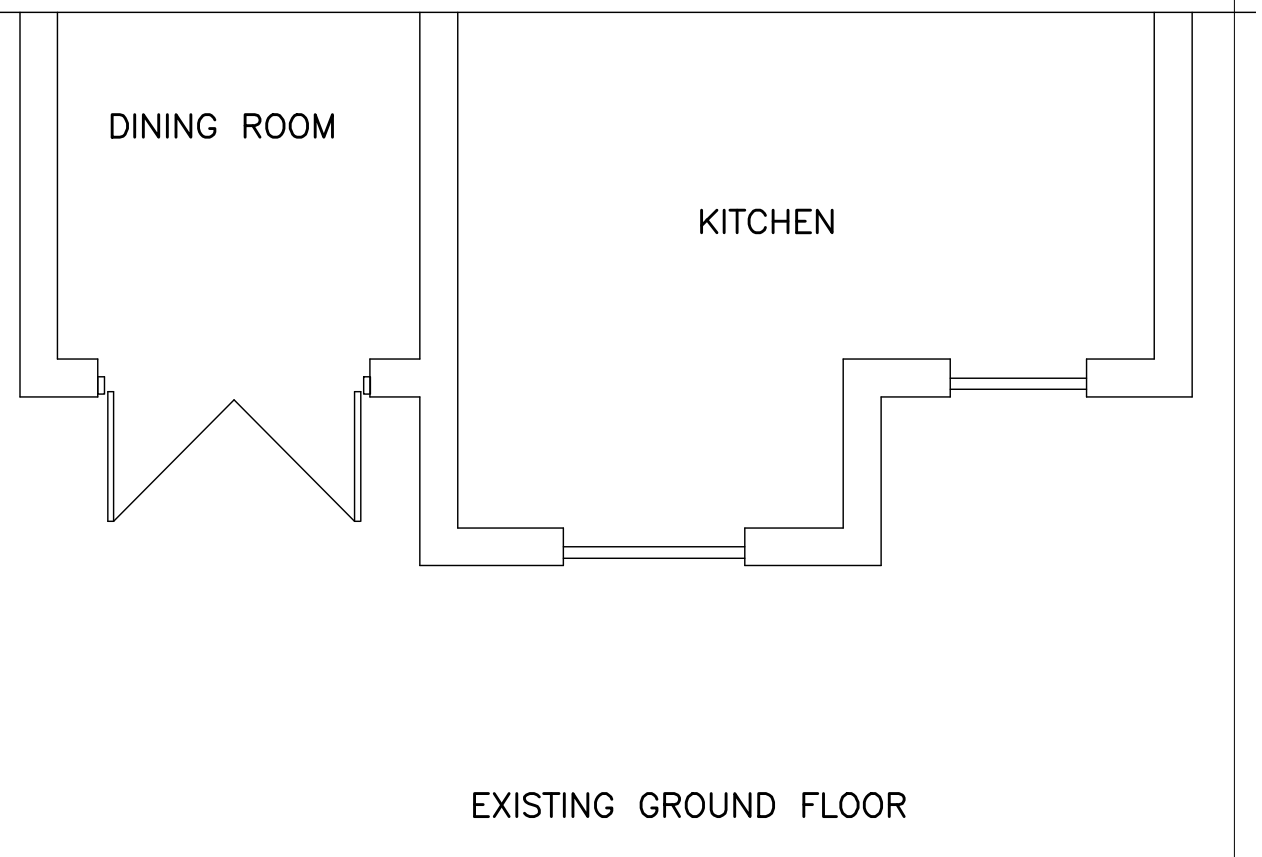

EXISTING GROUND FLOOR

PROPOSED EXTENSION AT 52 ST. GILES PARK GWERLLT LL11 4AX

Hunt Planning Services Ltd.

24 Manor Park
Great Barrow
Chester
CH3 7LH
Tel. (01829) 741158

REVISIONS.		
NO.	DETAILS.	DATE.

SCALE 1:50

CLIENT. BELL BT

DRAWING NO. 22/6/25/2