


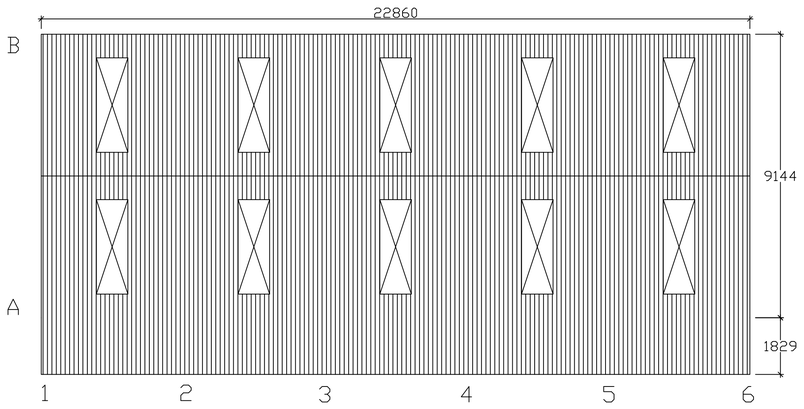

0 1 2 5 10

Scale 1 : 100 @ A1

This Drawing is for Planning and Aesthetic purposes Only!
Sizes subject to change due to Structural Calculation
DO NOT INSTALL BASES TO THIS PLAN

CLIENT: Peter Molly
ADDRESS:

PROPOSED:	AGRICULTURAL		
SIZE:	75' x 30'		
DRAWN BY:	JAKE HANSON		
SCALE:	1/100	DWG NO:	25-29688
REV:		DATE:	01/05/2025

GRAHAM HEATH CONSTRUCTION Ltd

GRAHAM HEATH CONSTRUCTION LTD
THE CREAMERY
WRENBURY INDUSTRIAL ESTATE
STATION ROAD
WRENBURY
NR NANTWICH
CHESHIRE, CW5 8EX
TEL: 01270 781158
FAX: 01270 781165