
**Location Plan**

Site Address: **Talwrn Farm, Talwrn Road, Legacy, Rhostyllen, LL14 4ER**

PlanningPortal

Date Produced: **01-Jul-2025**

Scale: **1:2500 @A4**

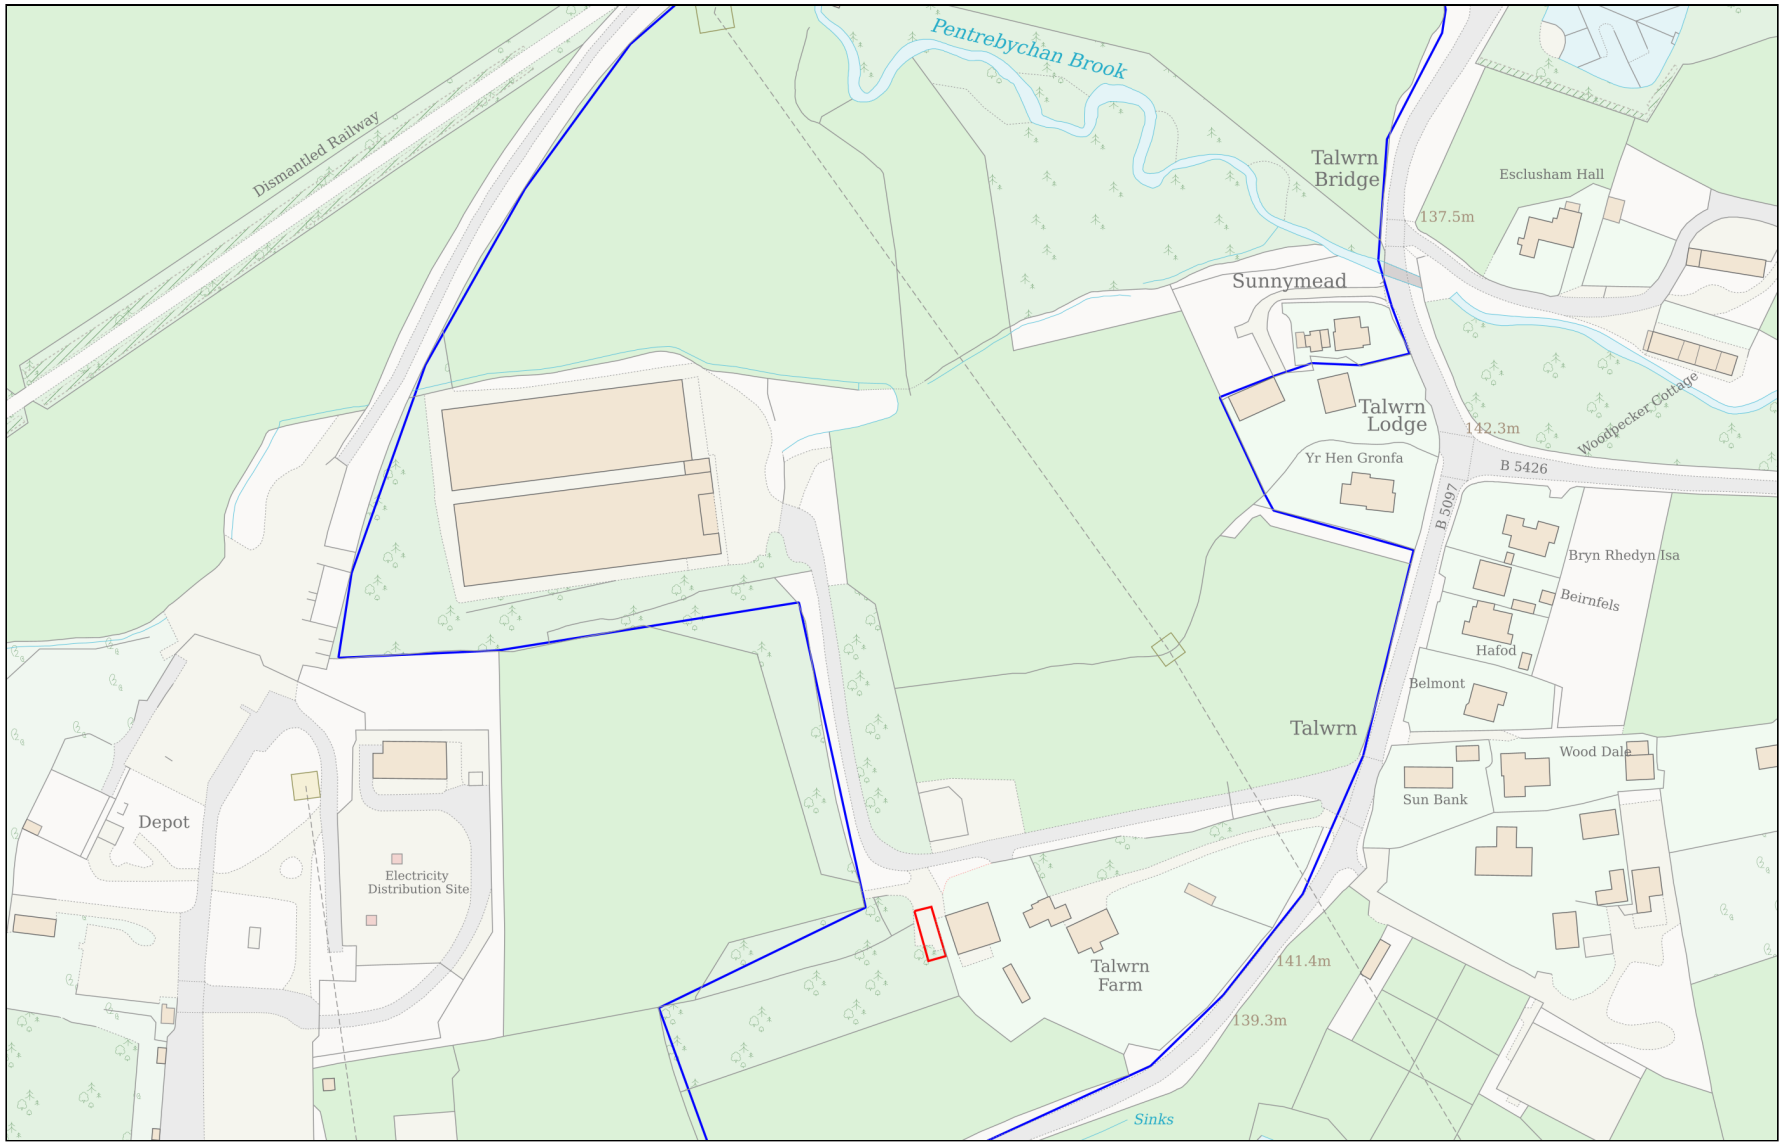


0 100

Metres

Planning Portal Reference: **PP-14018293v1**

Powered By TerraQuest

© Crown copyright and database rights 2025 OS 100042766