
75'0" X 30'0" BUILDING ON 254 X 146 X 31KG UB STANCHIONS

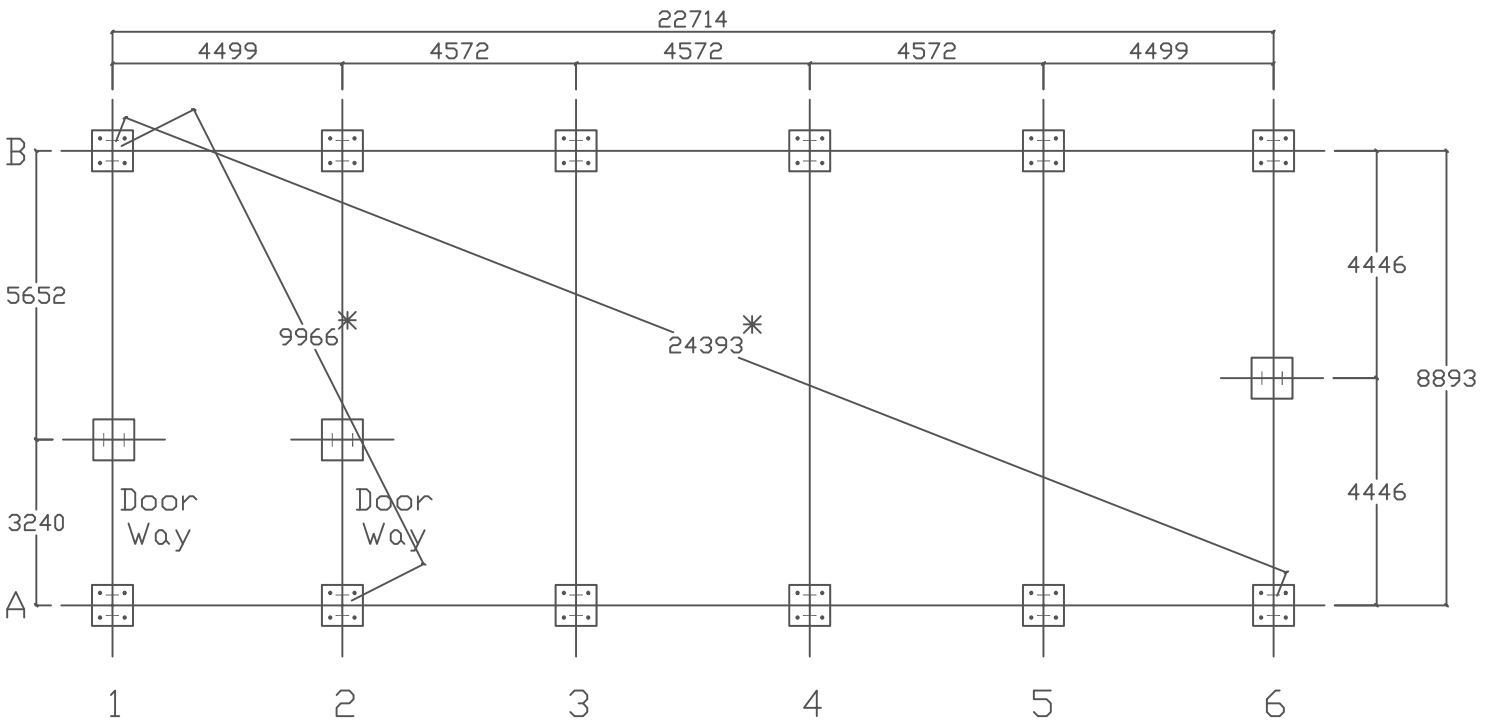

This side to have a 6'0" Cantilever


Gable Posts to be Pad and Rag
Dimension Marked * Are Check Dimensions Only

Please confirm this base plan is correct & return to drawing office
A.S.A.P. to avoid any delay in delivery
Changes differing from your quote and base plan after this stage will become chargeable at £250
Open sided buildings have CHS Side Brace, Portal bracing is available at an extra cost.

NOTE: ANY VARIATIONS TO LEVELS OR MEASUREMENTS SHOWN ON THIS PLAN ARE TO BE NOTED, AND PLAN IS TO BE RETURNED TO GRAHAM HEATH CONSTRUCTION LTD

4 BOLT DETAIL

M20x300 Bolts
TT1

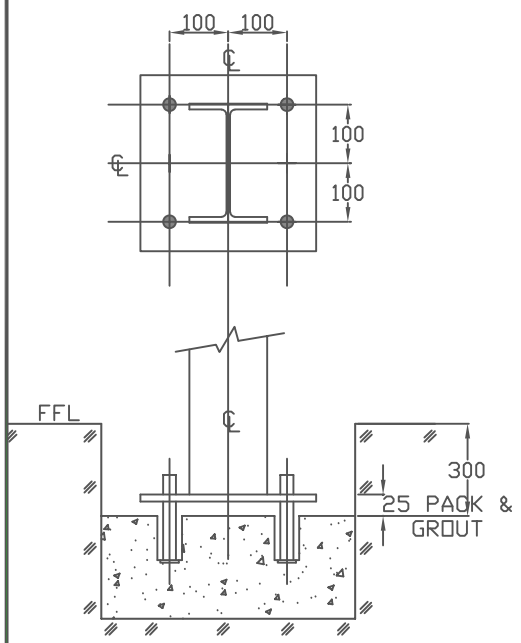

Peter Molloy

Talwrn Farms Ltd
Talwrn Farm
Talwrn Road
Legacy
Wrexham
LL14 4ER

Scale:	NTS
Drawn By:	JACK CHANDLER
Date:	30/06/2025
DWG No:	25-29688
Rev:	

GRAHAM HEATH CONSTRUCTION Ltd

TEL: 01270781158
FAX: 01270781165