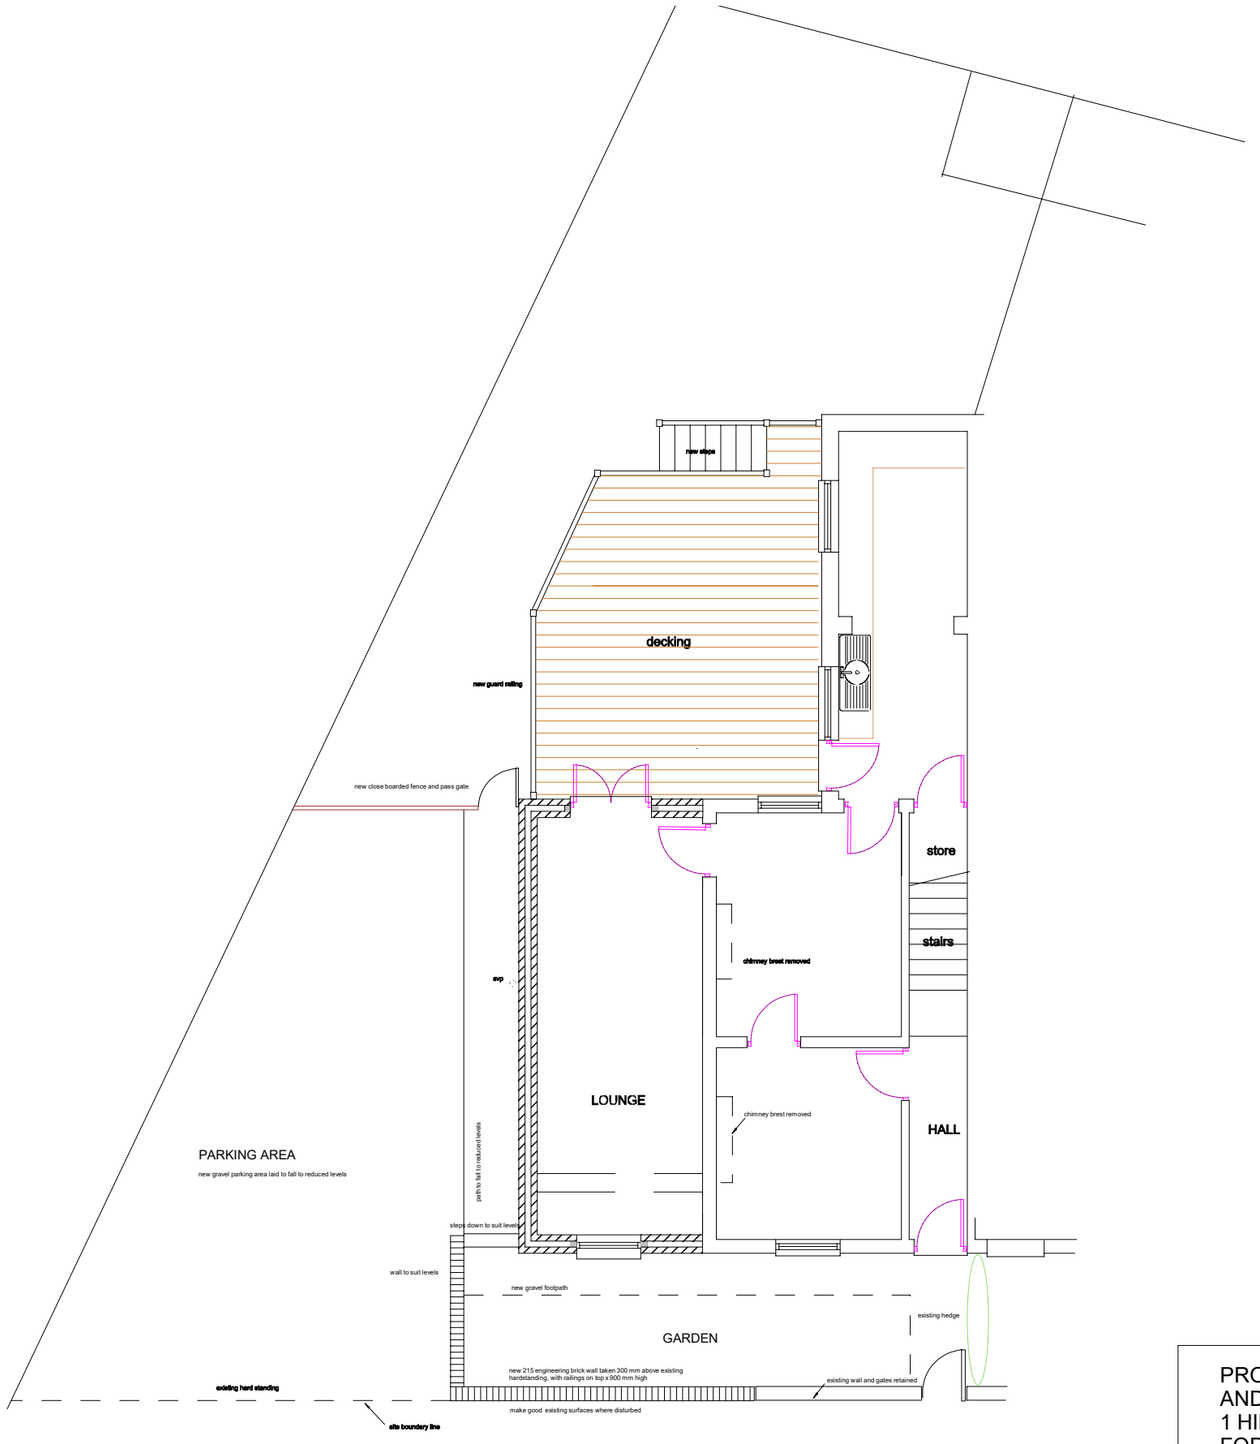


PROPOSED MODIFICATIONS TO DECKING AREA
AND CAR PARKING AT
1 HILLSBROOK TOP TALWYN COEDPOETH LL11 3RA
FOR MR & MRS K WILLIAMS

EXTERNAL WORKS LAYOUT

Scale 1.100 Date June 25 Dwg KW 10 a

Rev A :Planning submission June 25