


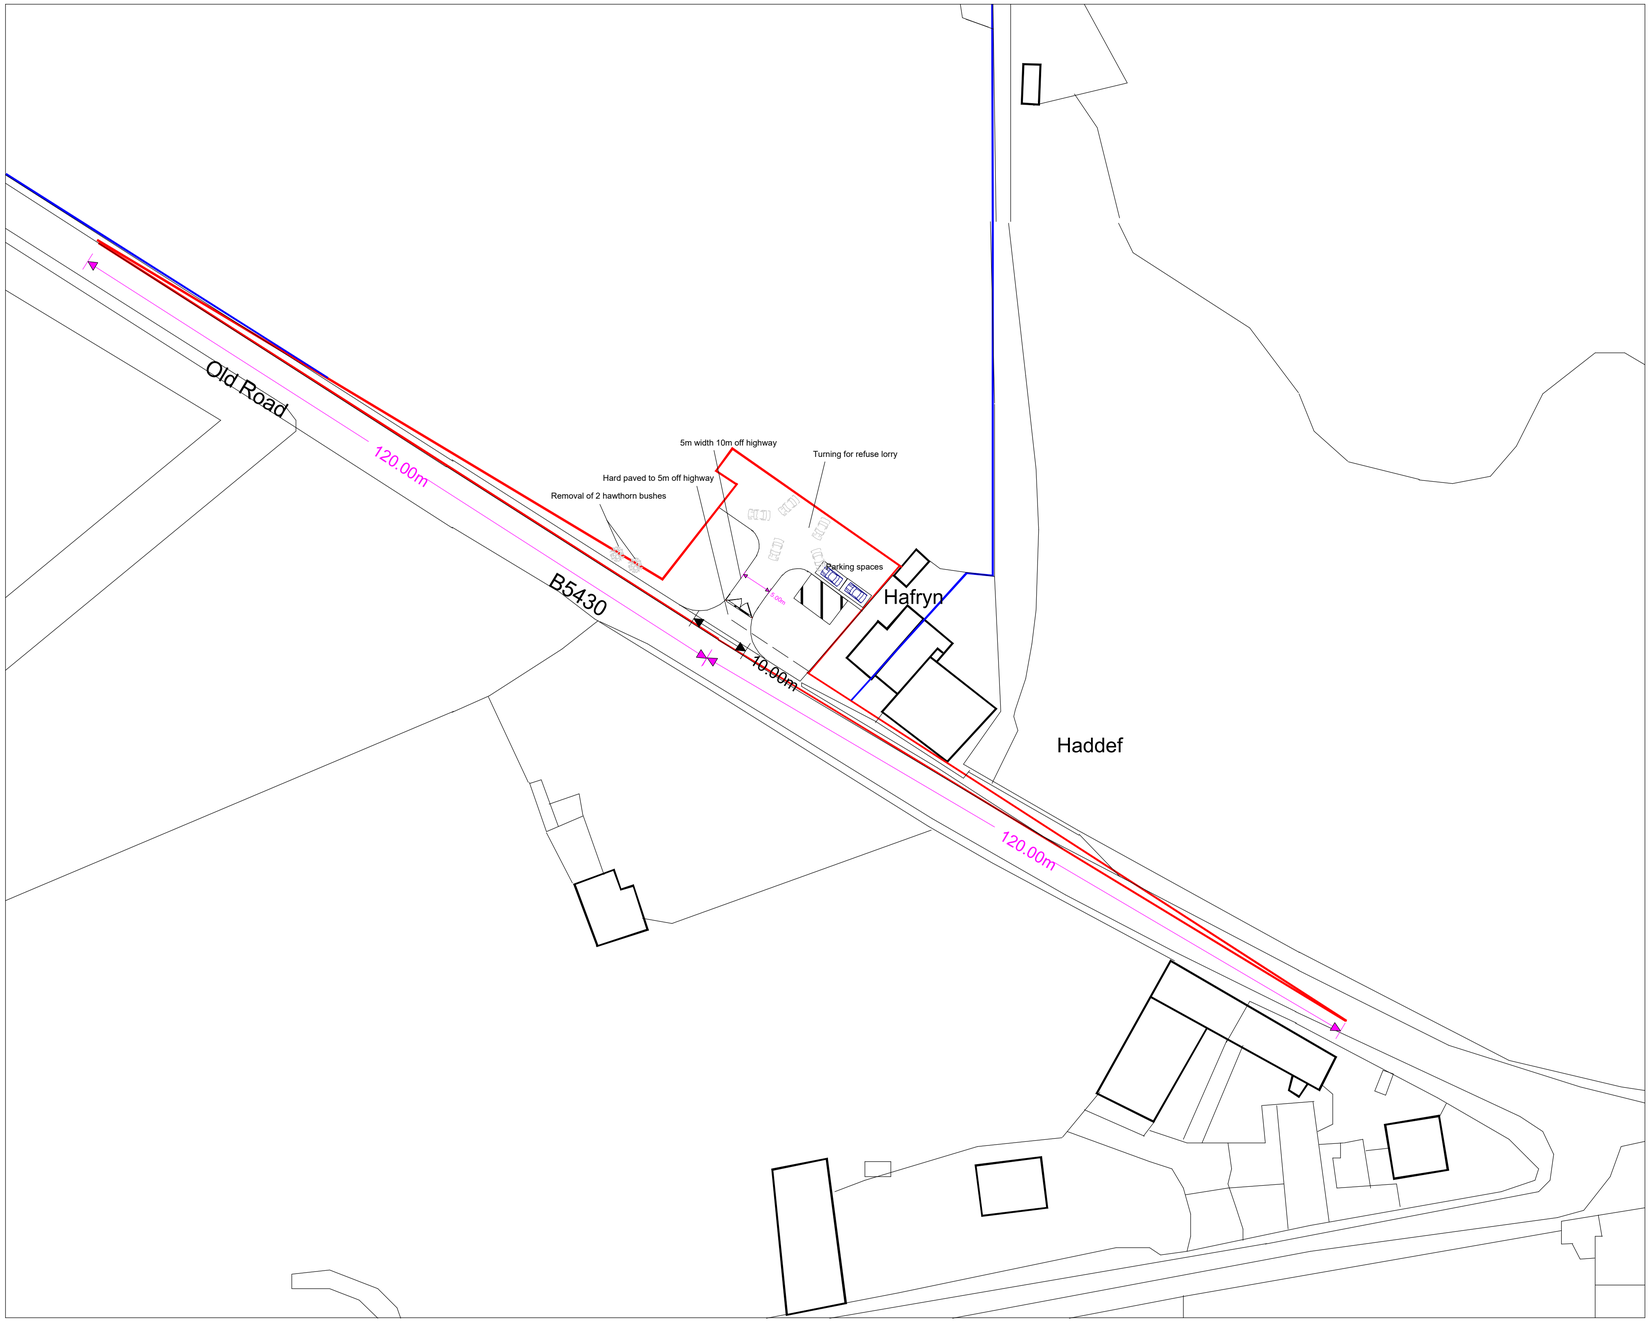


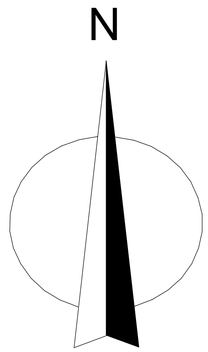

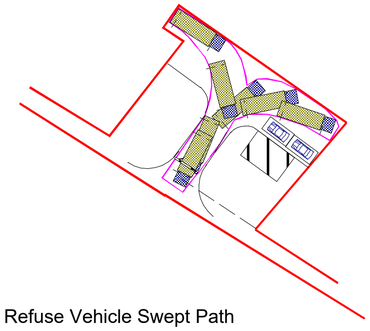

Refuse Vehicle Swept Path

Ordnance Survey © Crown copyright 2025 All rights reserved. Licence number 100057264

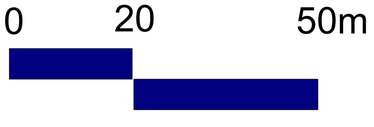

New Access Plan - 325215, 352975.

Hafryn, Old Road,
Bwlchgwyn, Wrexham, LL11 5UH.

Scale 1 to 500

Date July 2025

2446-01 New Access Plan 1 to 500 A1

Stephen Locke Associates