
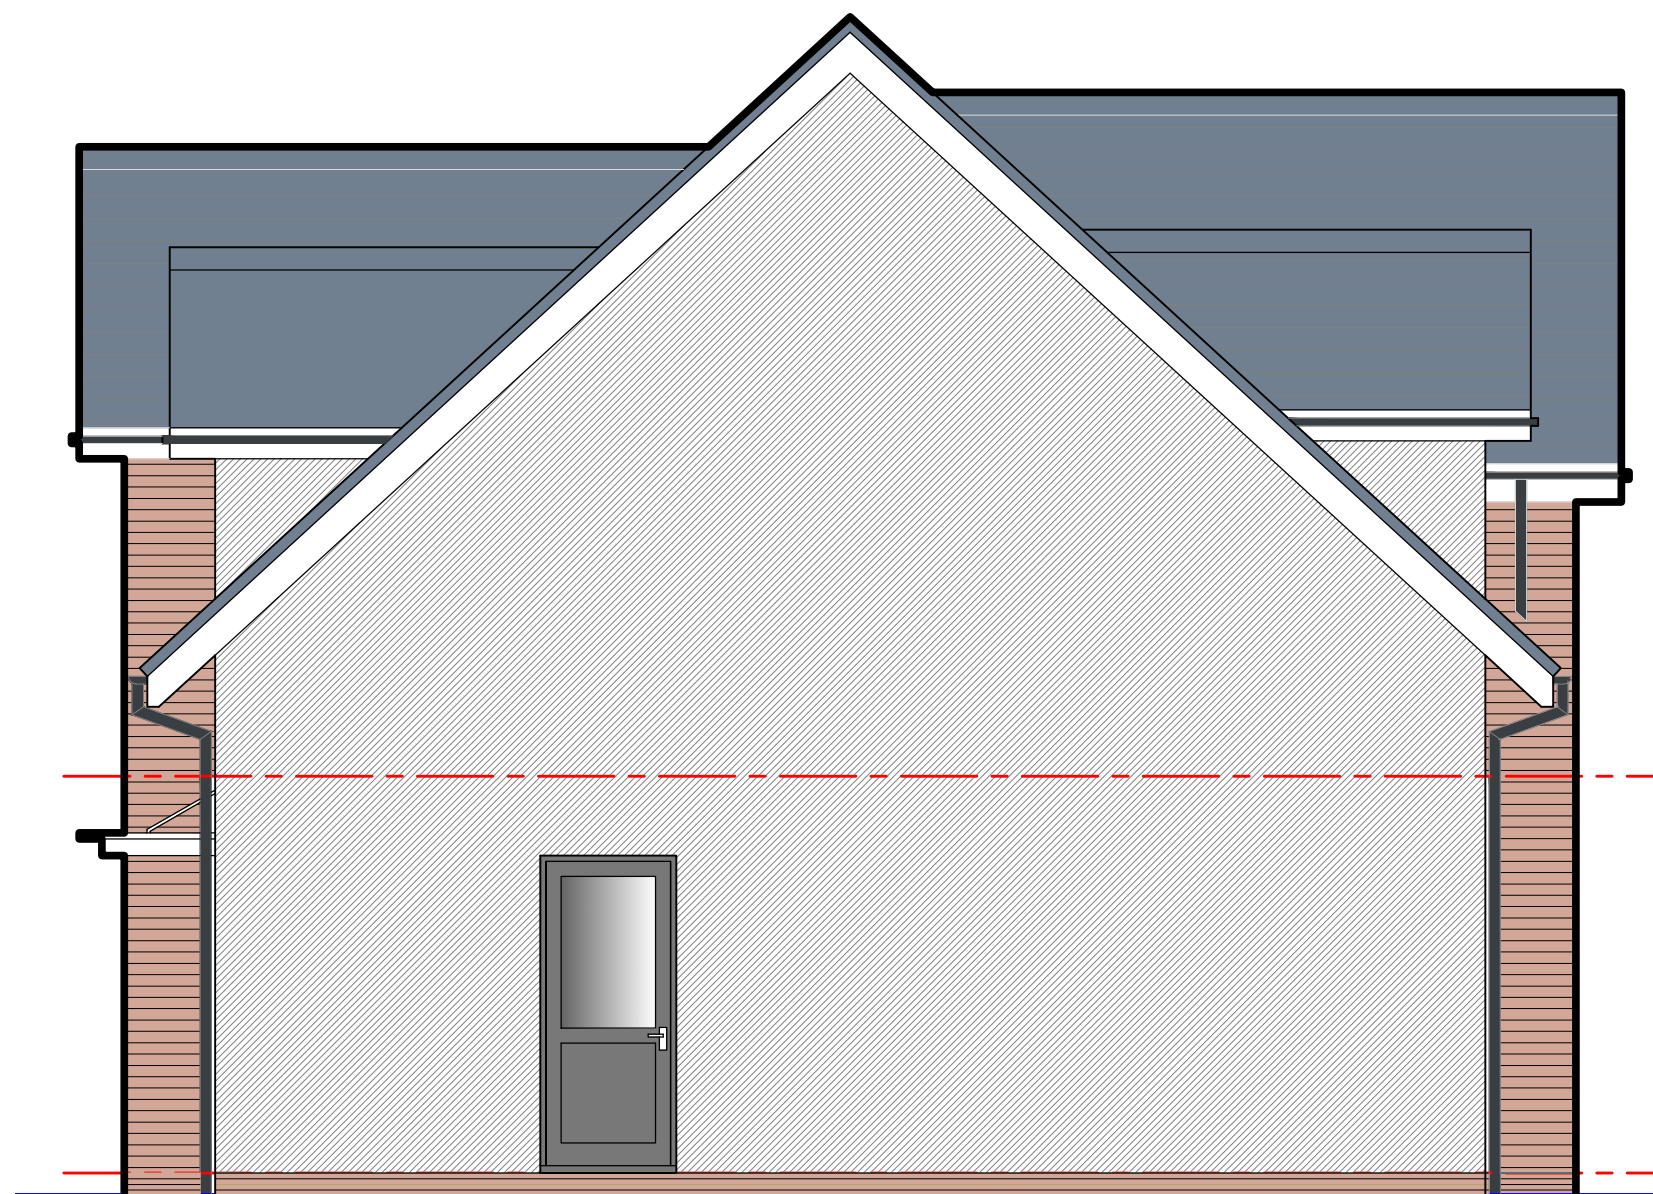
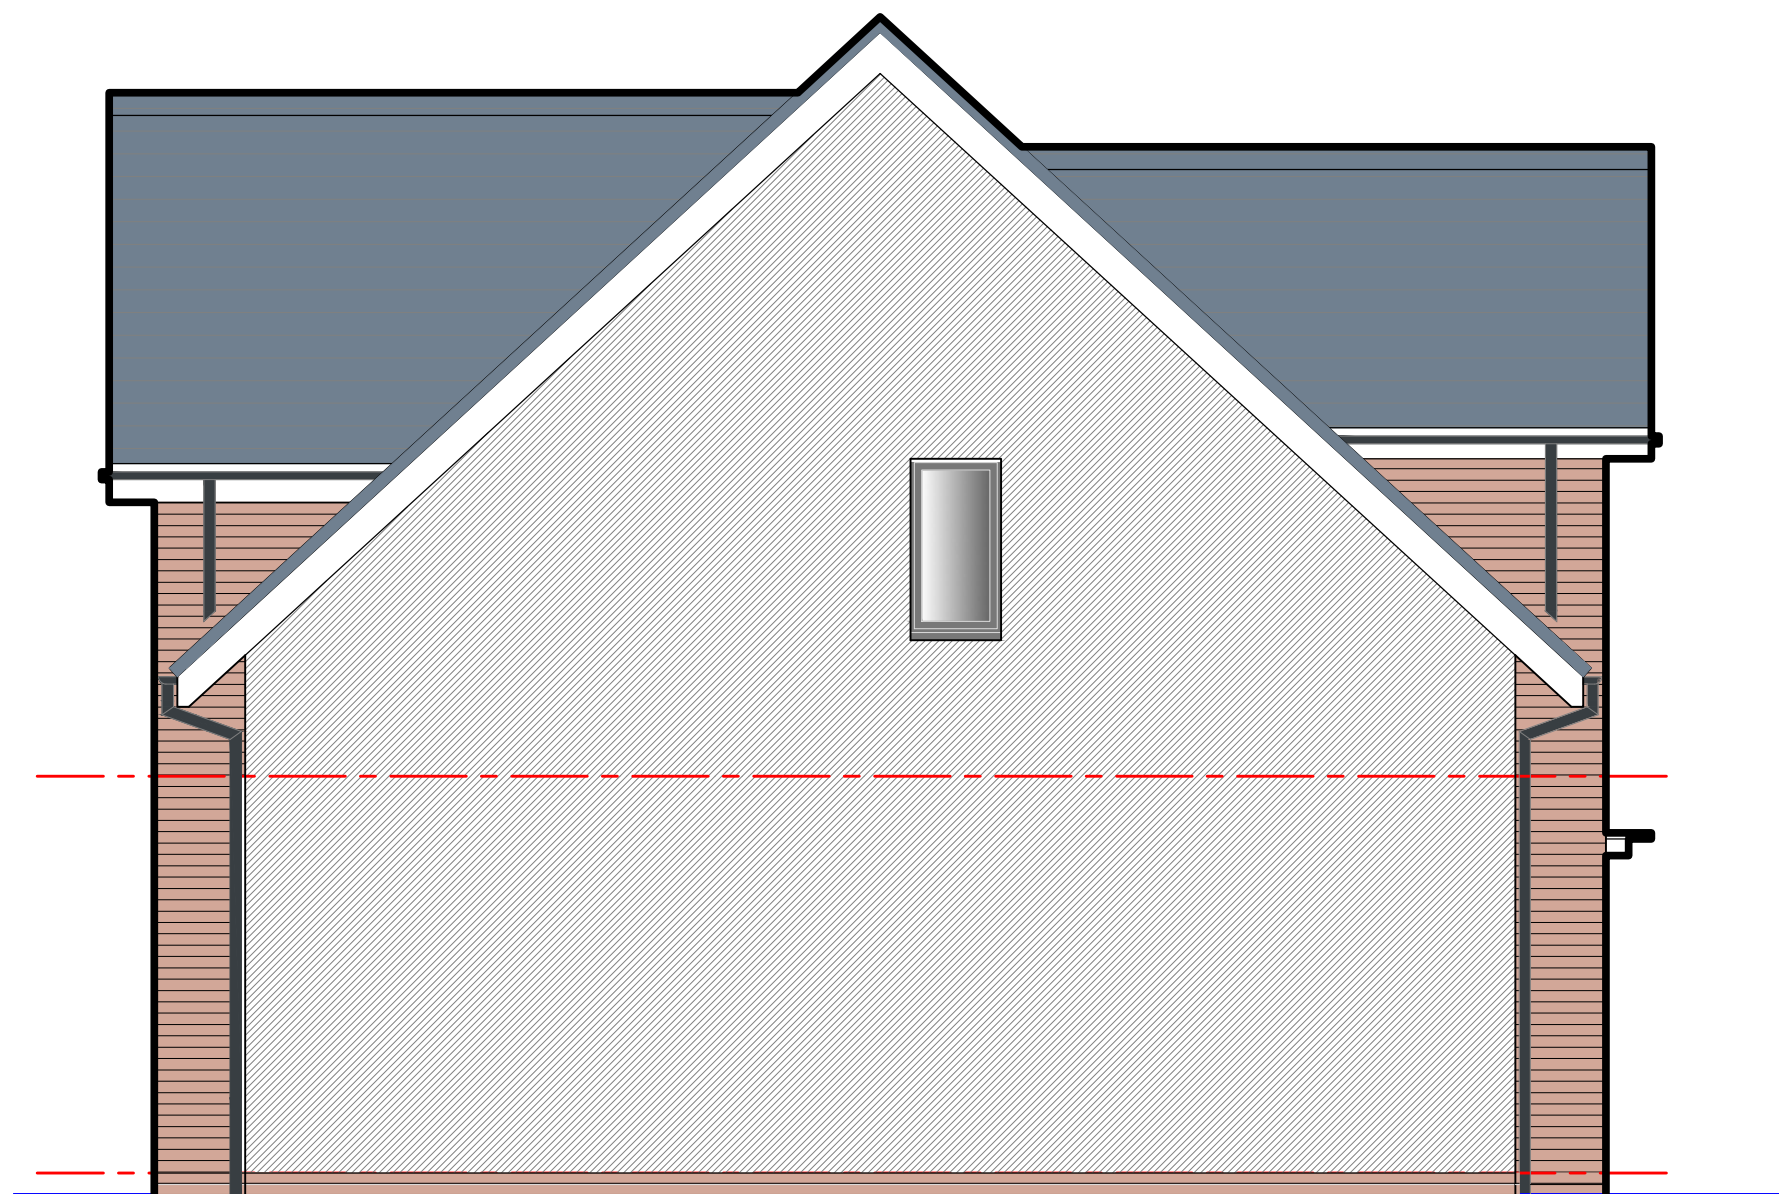


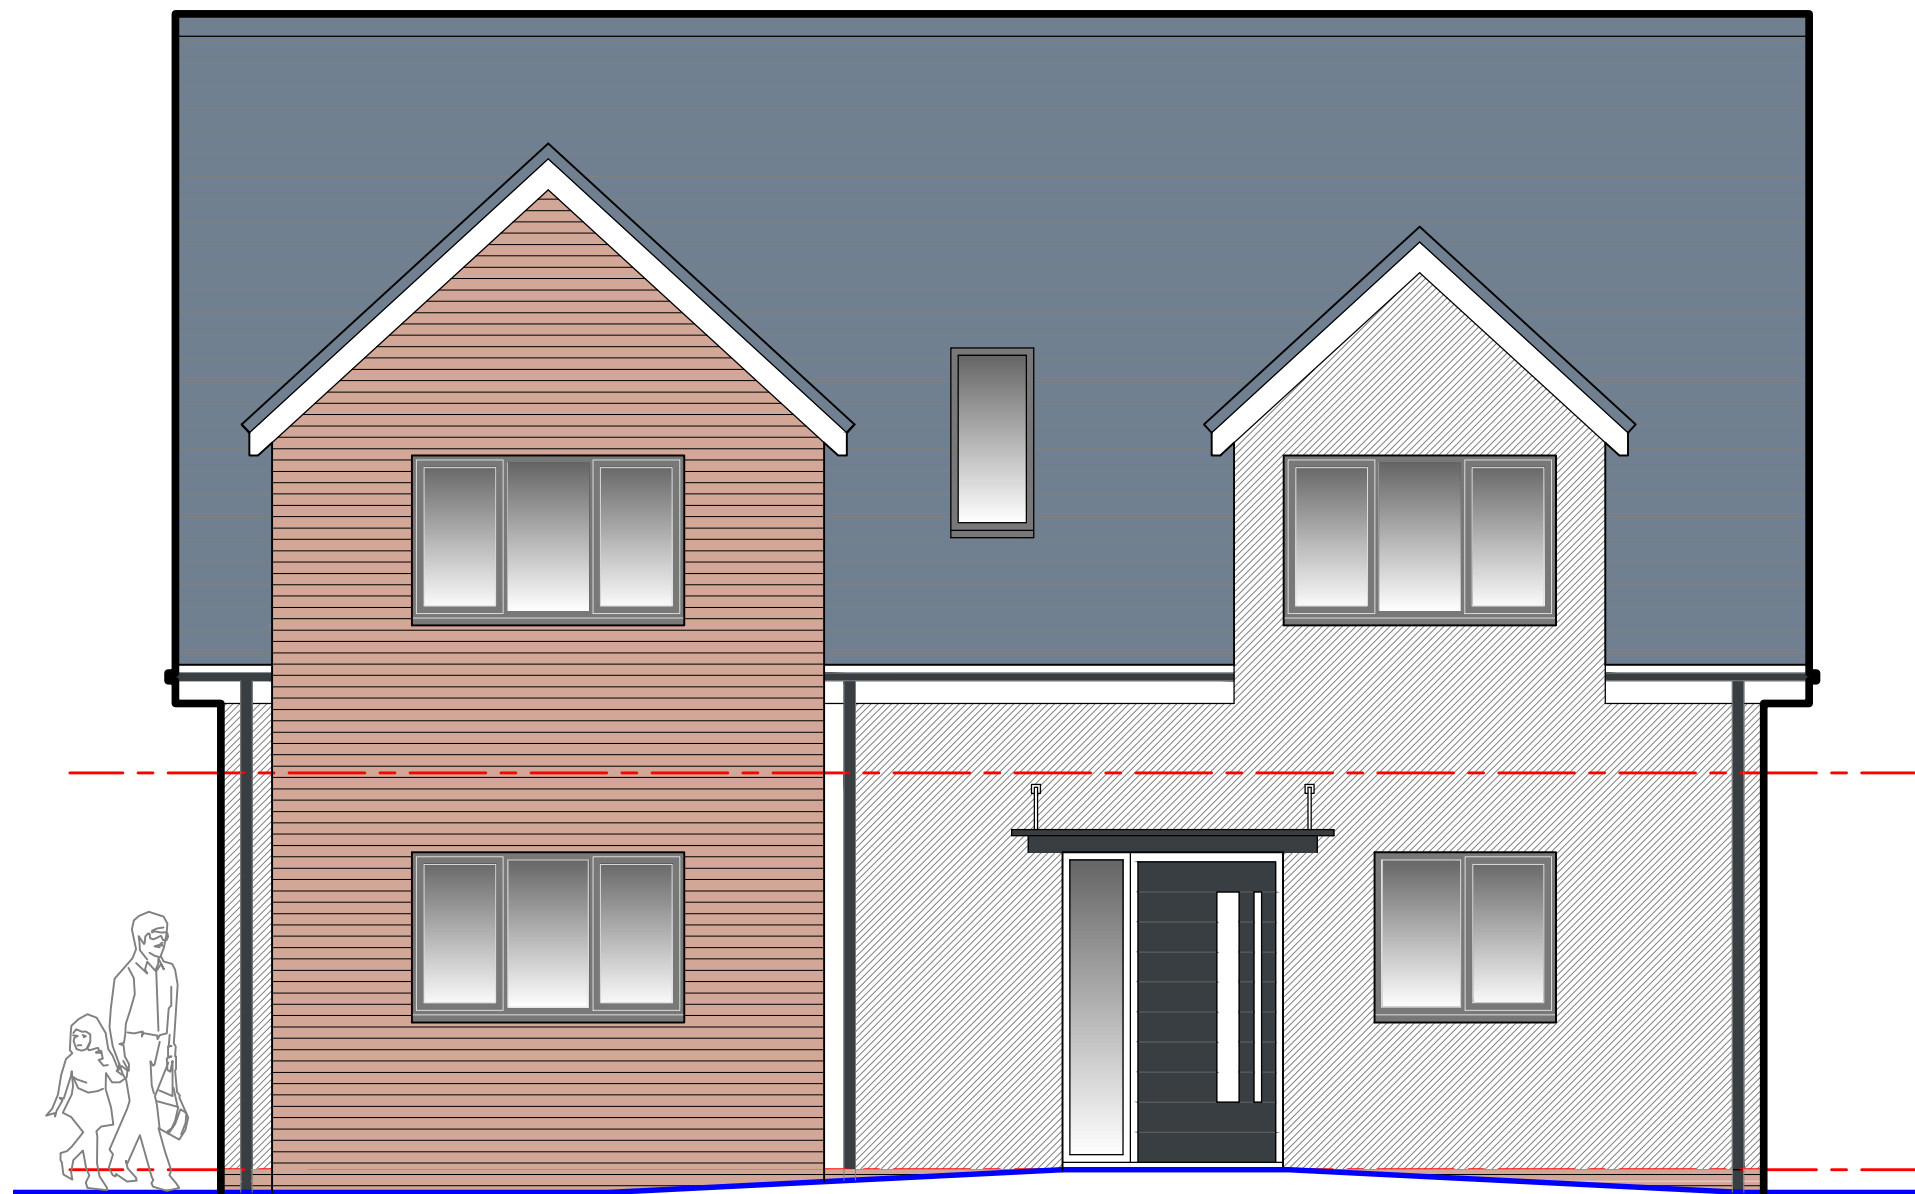

Project; Residential Development to Land at 'Terfynfa Boarding Kennels and Cattery, Smelt Road, Coedpoeth, Wrexham, LL11 3SH	
Title; House Type B - Proposed Elevations	Scale (A2); 1:100
Dwg No; SR/PD/10	Date; August 2022
Revision;	