

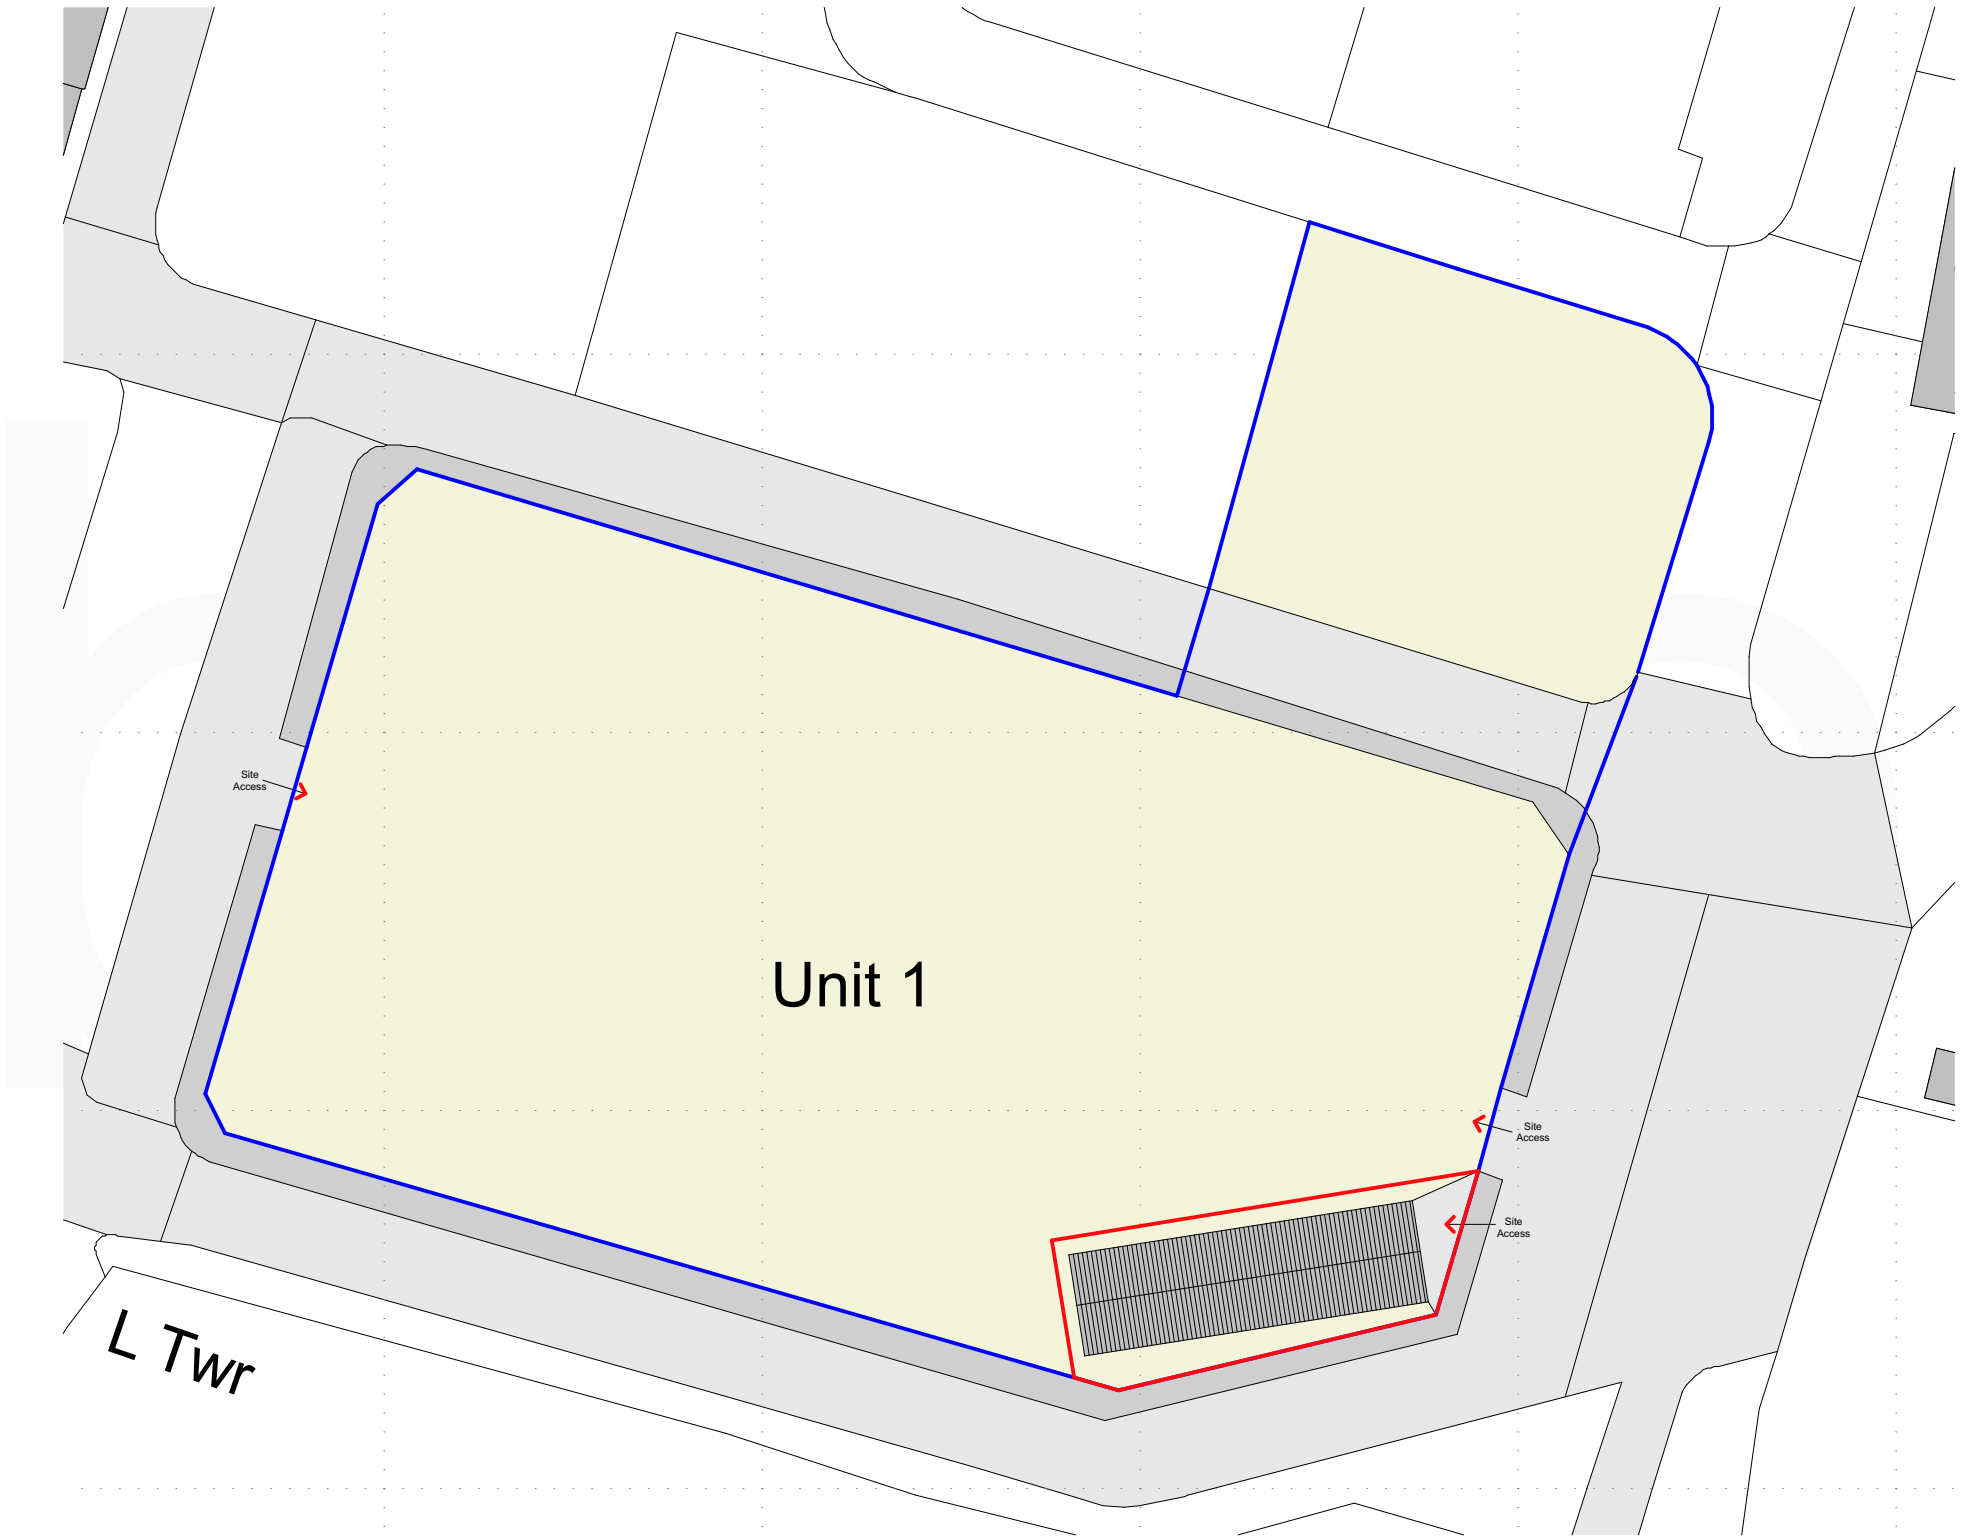


N

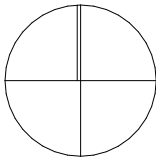

Proposed Block Plan  
1:500

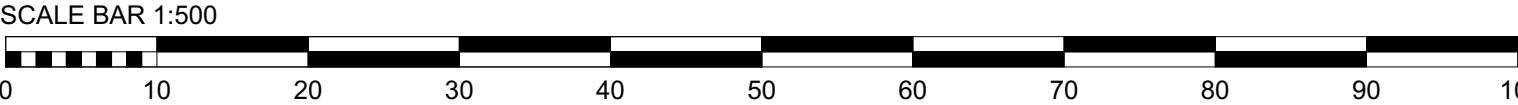

|                       |   |                       |      |
|-----------------------|---|-----------------------|------|
| Rev.                  | - | Revision Description. |      |
| By.                   | - |                       |      |
| Chk.                  | - |                       |      |
| Scale.                |   | Drawn by.             |      |
| 1:500 @ A3            |   | JMW                   |      |
| Date.                 |   | Chk.                  |      |
| 13.06.2023            |   | JTS                   |      |
| Project Title         |   |                       |      |
| Ningbo Walking Floors |   |                       |      |
| Client                |   |                       |      |
| Ningbo Walking Floors |   |                       |      |
| Drawing Title         |   |                       |      |
| Proposed Block Plan   |   |                       |      |
| Project No.           |   | Drawing No.           | Rev. |
| BA4140                |   | PL-002                |      |

This drawing is the property of base Architecture & Design Ltd. It shall not be copied or scanned, in part or whole, without prior consent of base Architecture and Design. Do not scale this drawing.