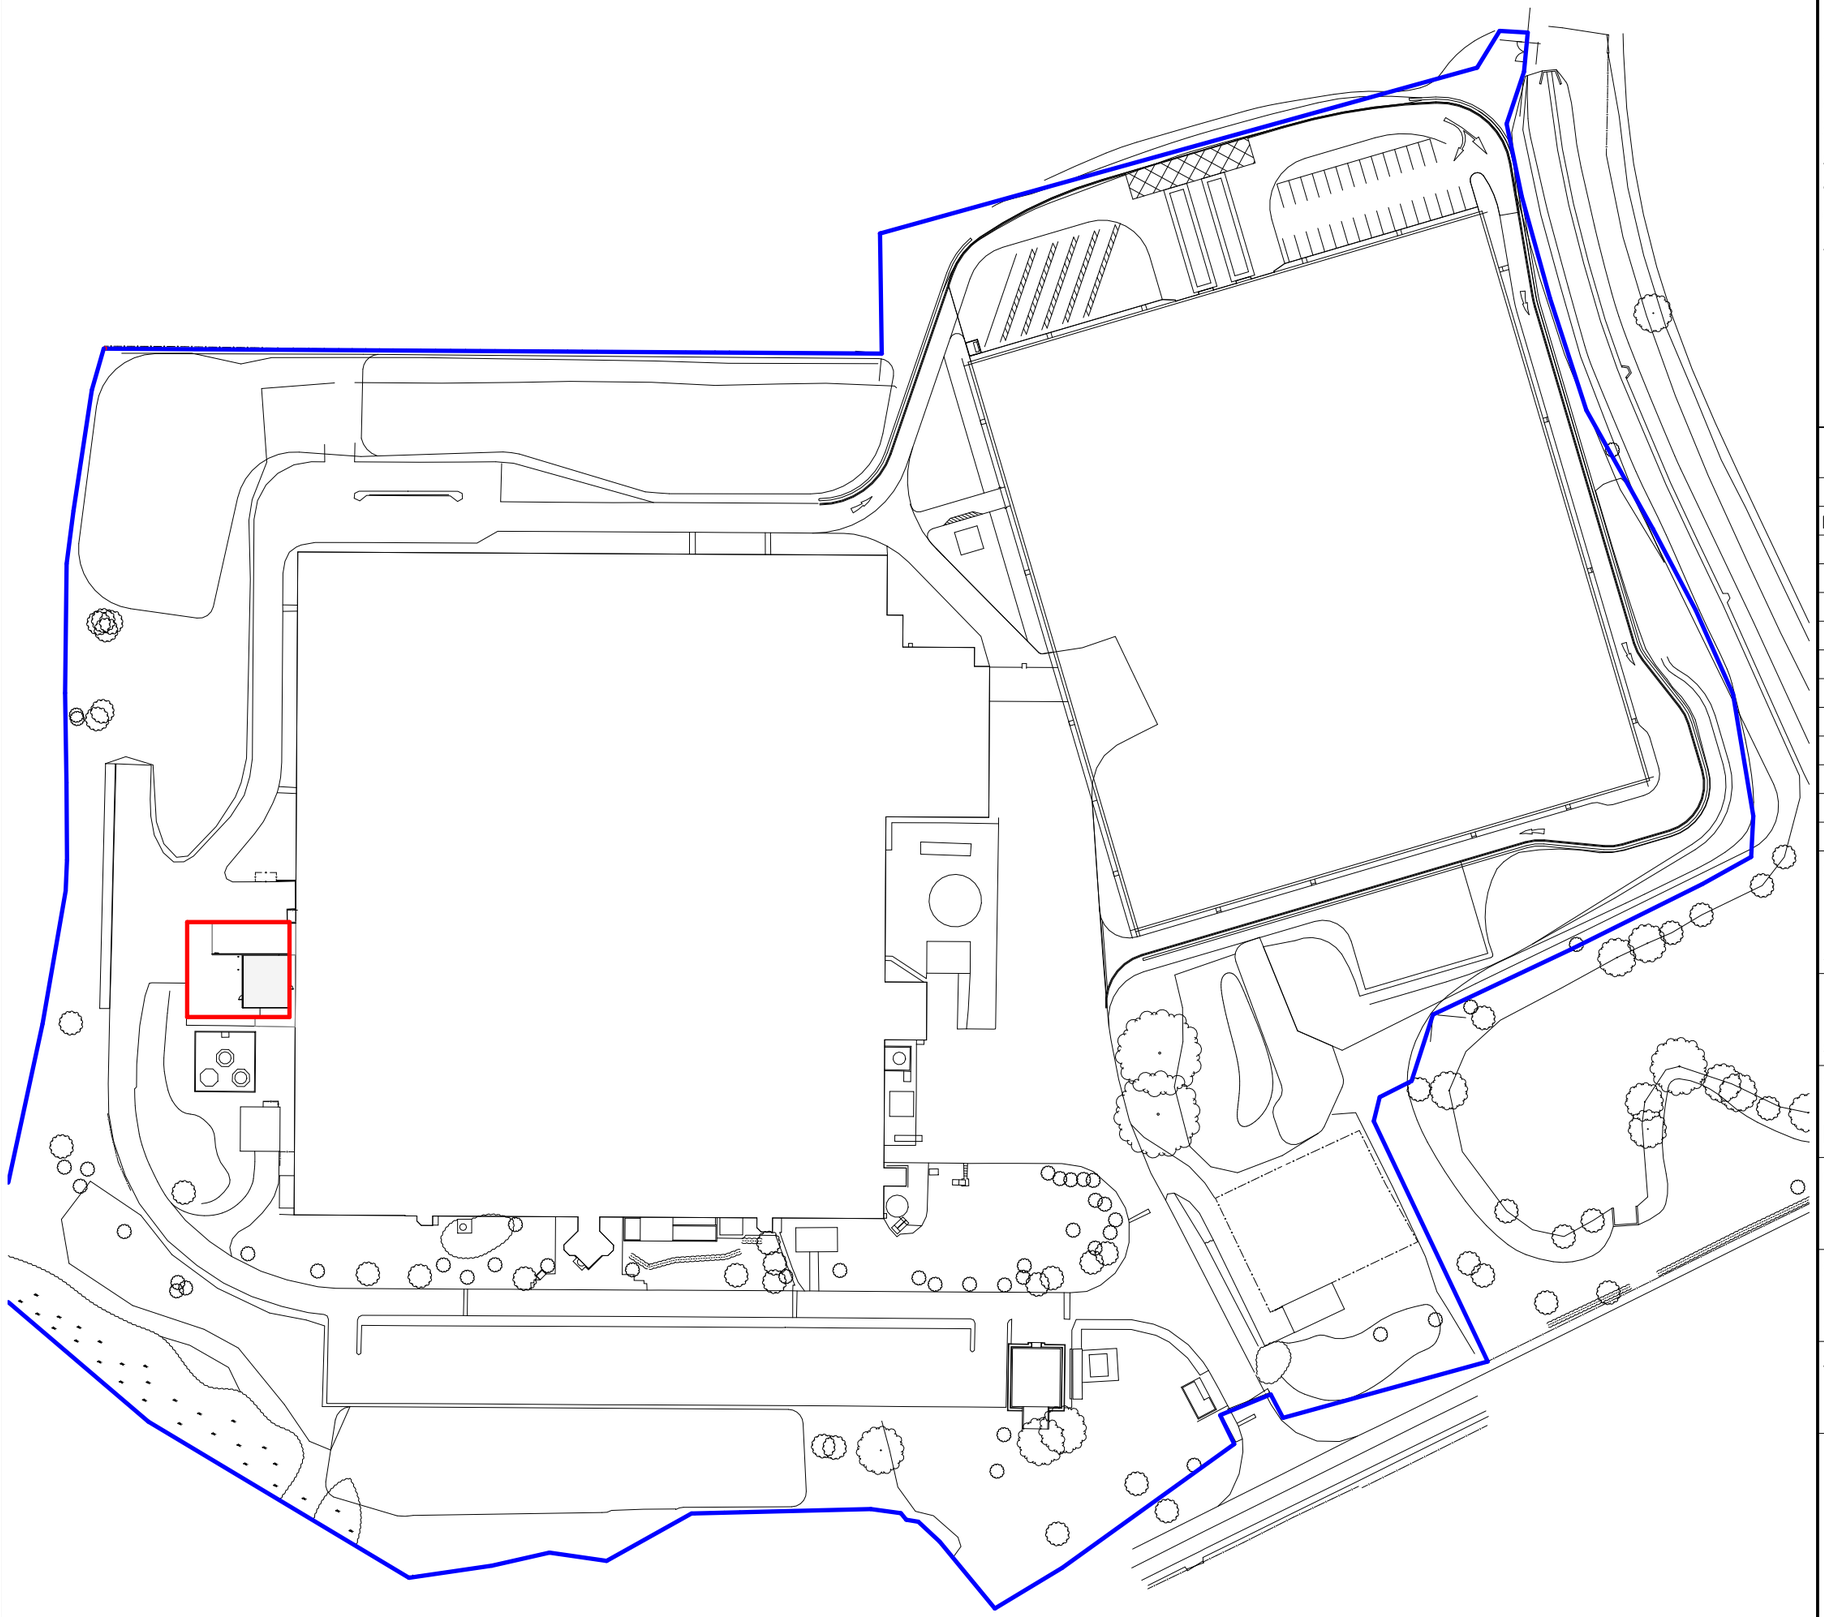


General Notes

1. Contractor to verify all dimensions and check level datums on site
2. All of the designs are the sole property of TACP Architects Ltd and may not be used without their written agreement
3. All prints, specifications and their copyright are the property of TACP Architects Ltd
4. All dimensions shall be checked on site before commencment of shop drawings, manufacture and all discrepencies must be reported to TACP Architects Ltd

Revisions

Rev	Date	Description	By	Check
P01	10/06/25	Issed for Planning	EG	AC

Client

Ardagh Metal Packaging

Project Title

Ardagh Auxiliary Building

Sheet Name

Location Plan

Classification | Status

Scale	Date	Drawn By	Checked By	Office
1 : 1250@A3	02/06/25	EG	AC	Wrexham

Job Number	Project•Originator•Zone•Level•Type•Role•Number	Revision
25000	AMP-TACP-XX-XX- DR-A-7000	P01

TACP Architects Ltd

Pembroke House
Ellice Way, Wrexham Technology Park,
Wrexham, LL13 7YT
01978 291161

admin@tacparchitects.co.uk
www.tacparchitects.co.uk

TACPArchitects