

INDICATIVE

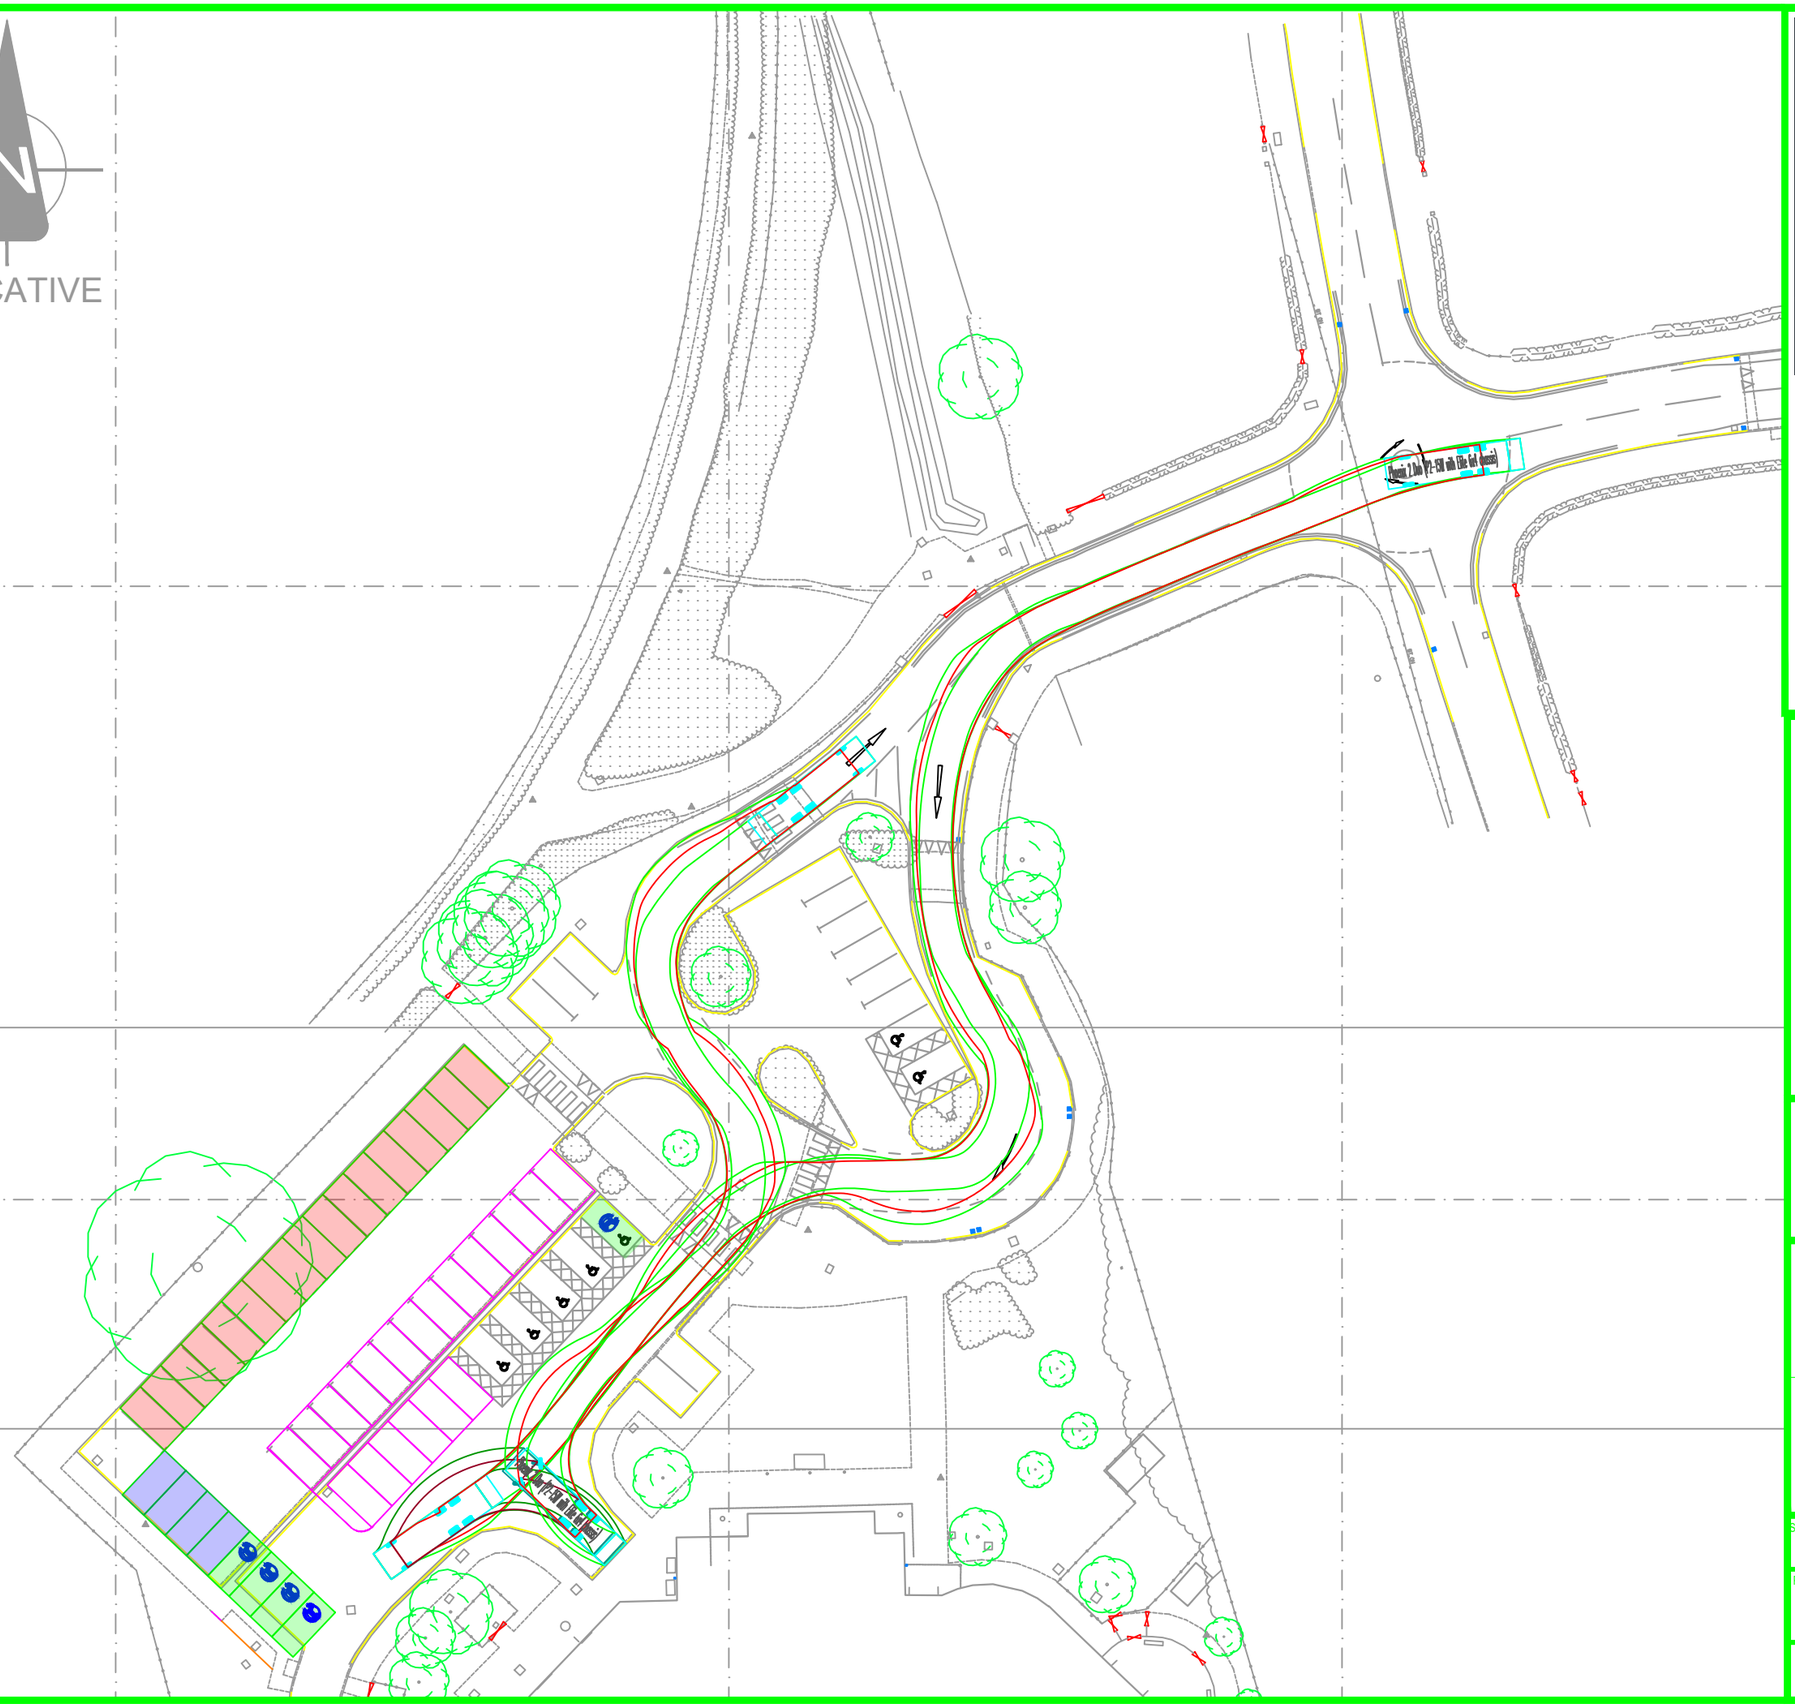

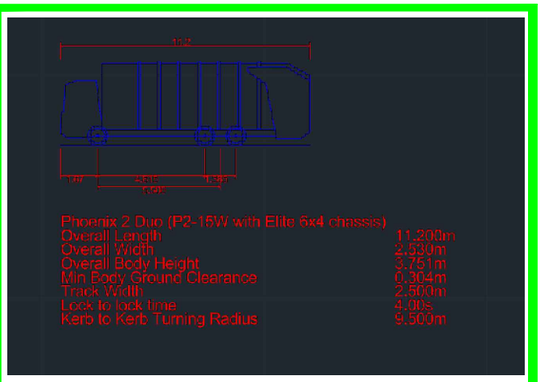

Tel : 01924 684 000 Email : info@devplanning.co.uk
http://www.devplanning.co.uk

CLIENT:

-

PROJECT:

YSGOL I D HOOSON

TITLE:

SWEPT PATH ANALYSIS
REFUSE VEHICLE

SCALE @ A3:	APPROVED:	DATE:
NTS	DRS	24/06/2025

PROJECT No:	DRAWING No:	REV:
2025427	DPL SK005	-

© Development Planning Limited