
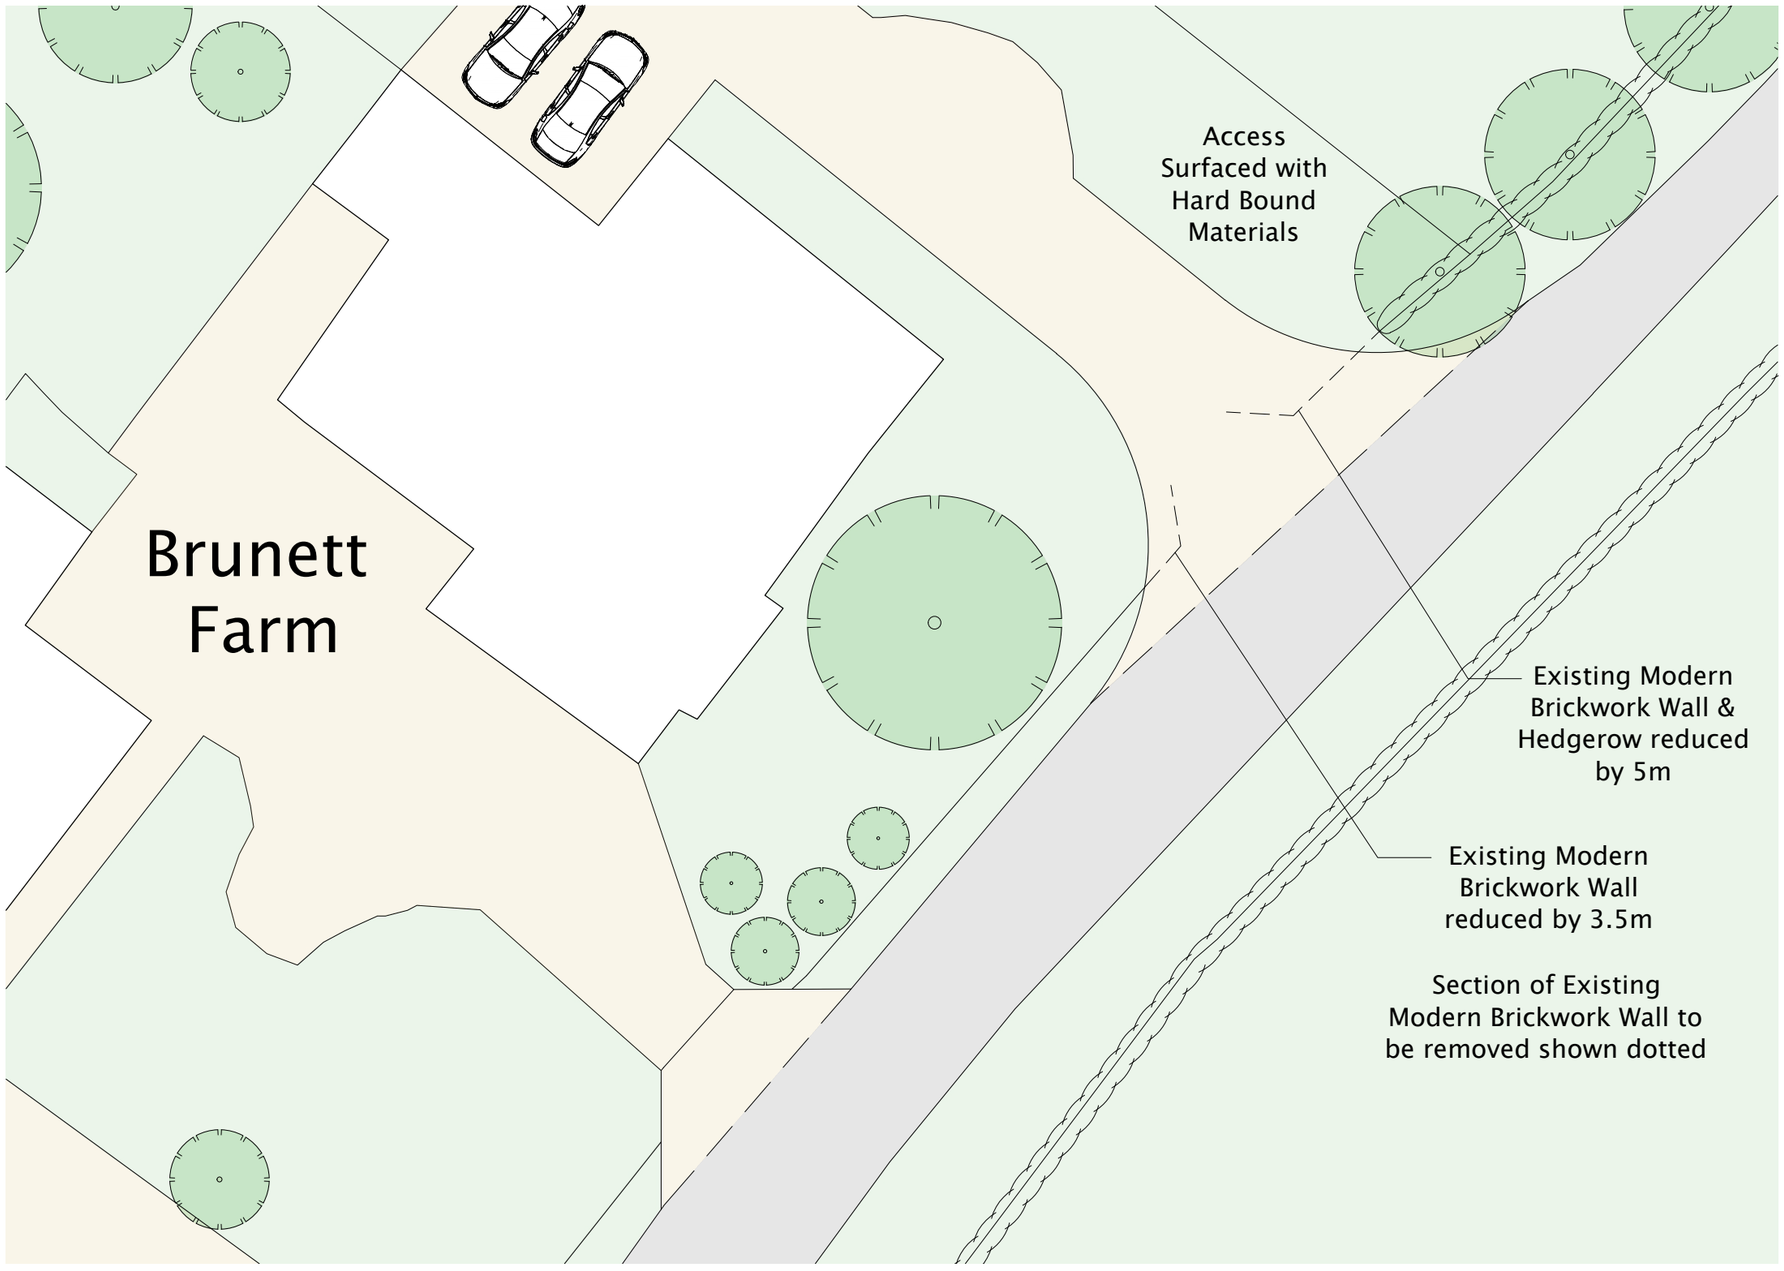
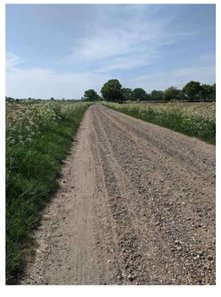


Proposed permeable hardcore agricultural access track

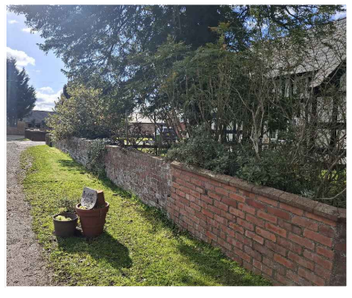

Existing modern brickwork wall to existing access

0m 10m

Halls 1845

NOTES
Any discrepancies found should be immediately communicated to the designer for further consideration. Any boundaries shown on the drawing are indicative only and should not be used to signify ownership.

DO NOT SCALE FROM THIS DRAWING.

@ COPYRIGHT HALL'S HOLDINGS LTD 2025

BASED ON ORDNANCE SURVEY © CROWN COPYRIGHT 2025.
ALL RIGHTS RESERVED USED WITH PERMISSION.
LICENCE NUMBER 100055041.

| Rev | Comments | Drawn | Date |
|---|---|---|---|
| A | Notes updated | JN | 30.06.25 |

Agent

**Halls Holdings Ltd**
**Halls Holdings House**
**Bowman Way**
**Battlefield**
**Shrewsbury**
**SY4 3DR**
**Tel: 01743 450700**
**Fax: 01743 443759**
**web: www.hallsgb.com**

Project
**Improved Access and New Agricultural Track**

Site Address
**Brunett Farm, Tybroughton, Whitchurch, SY13 3BA**

Client
**Mr M Craddock**

Contact
**Lyndsey Fisher**
lyndsey.fisher@hallsgb.com

Title
**Proposed Access Track**

Drawn by
**Jack Neale**
jneale@hallsgb.com

Status
**Planning**

| Scale | Date |
|---|---|
| **1:200@A3** | **27.05.2025** |

| Dwg. No. | Rev. |
|---|---|
| **12681 - 005** | **A** |