



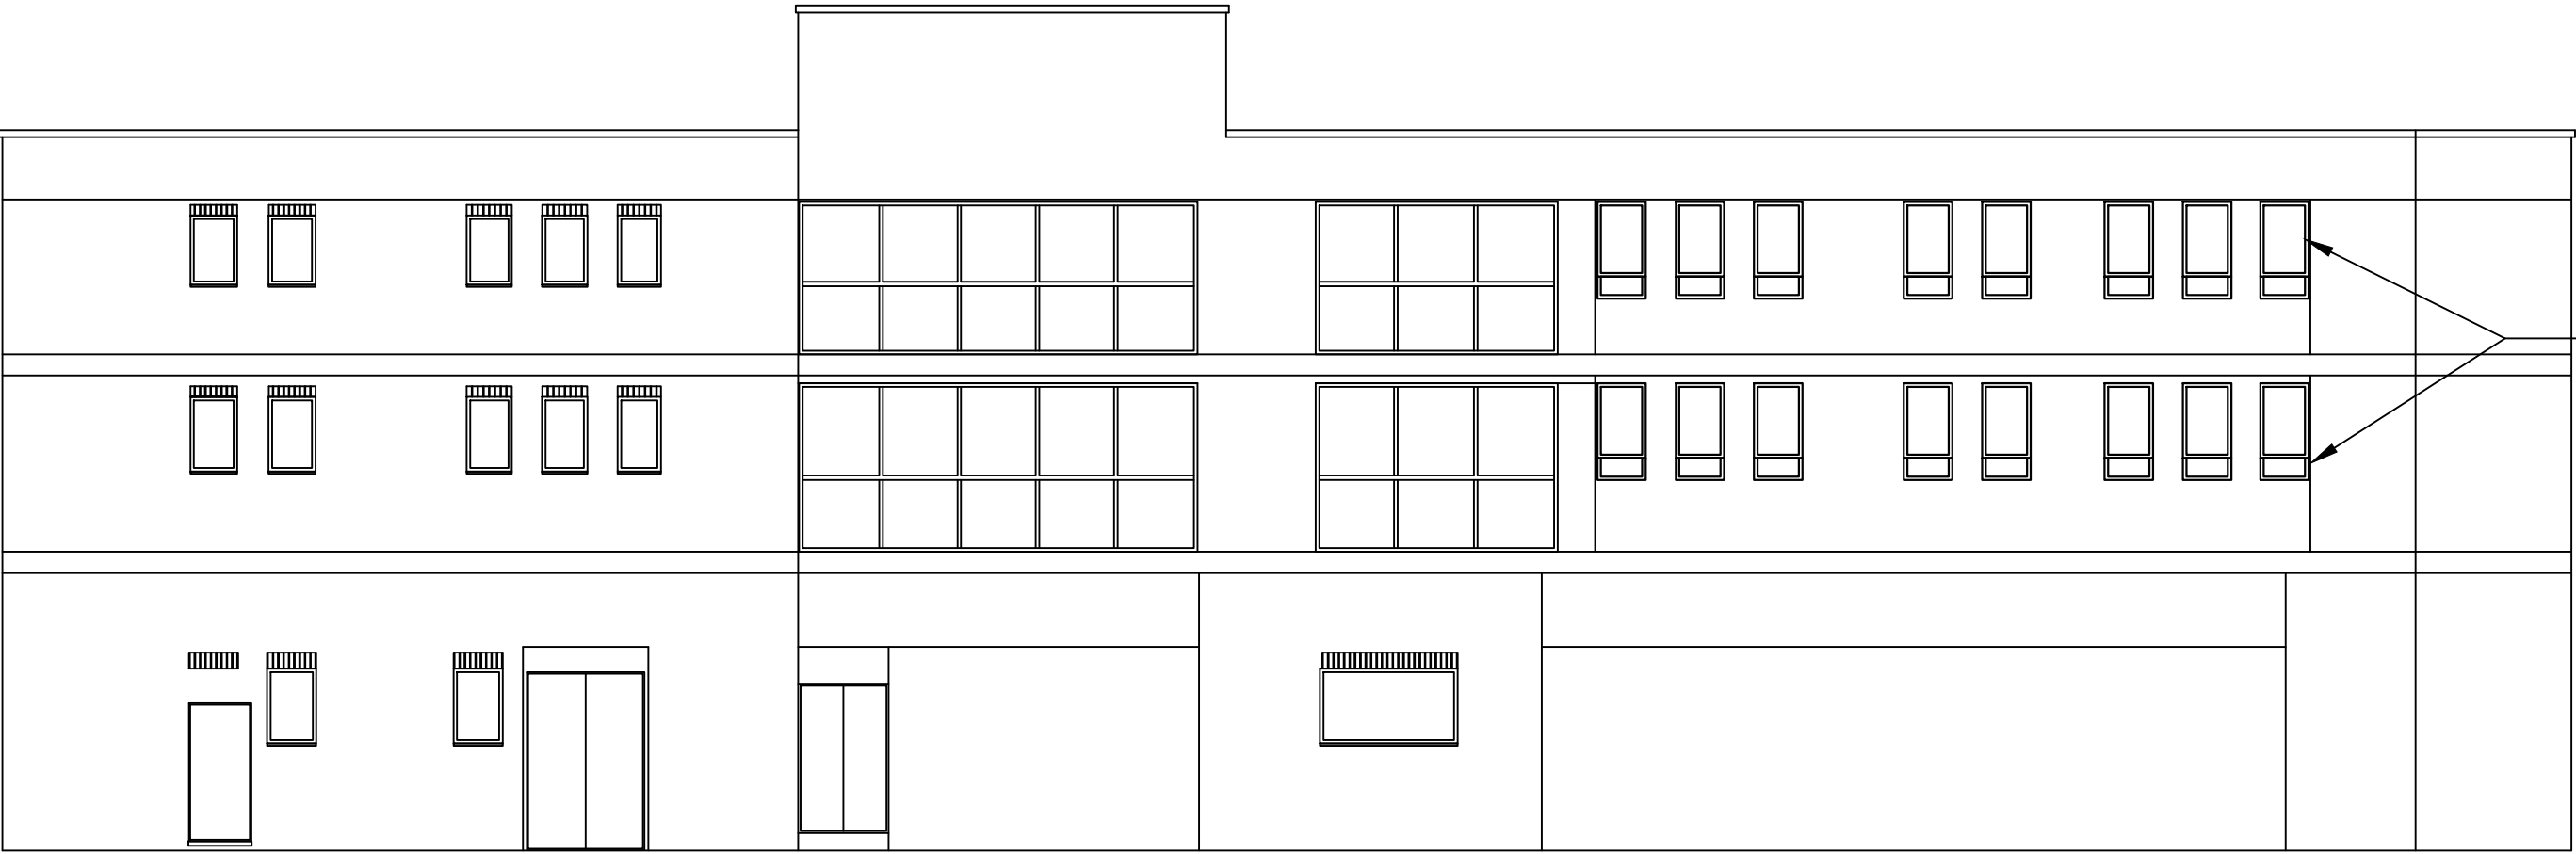

1 Brynyffynnon Street Elevation
1:100

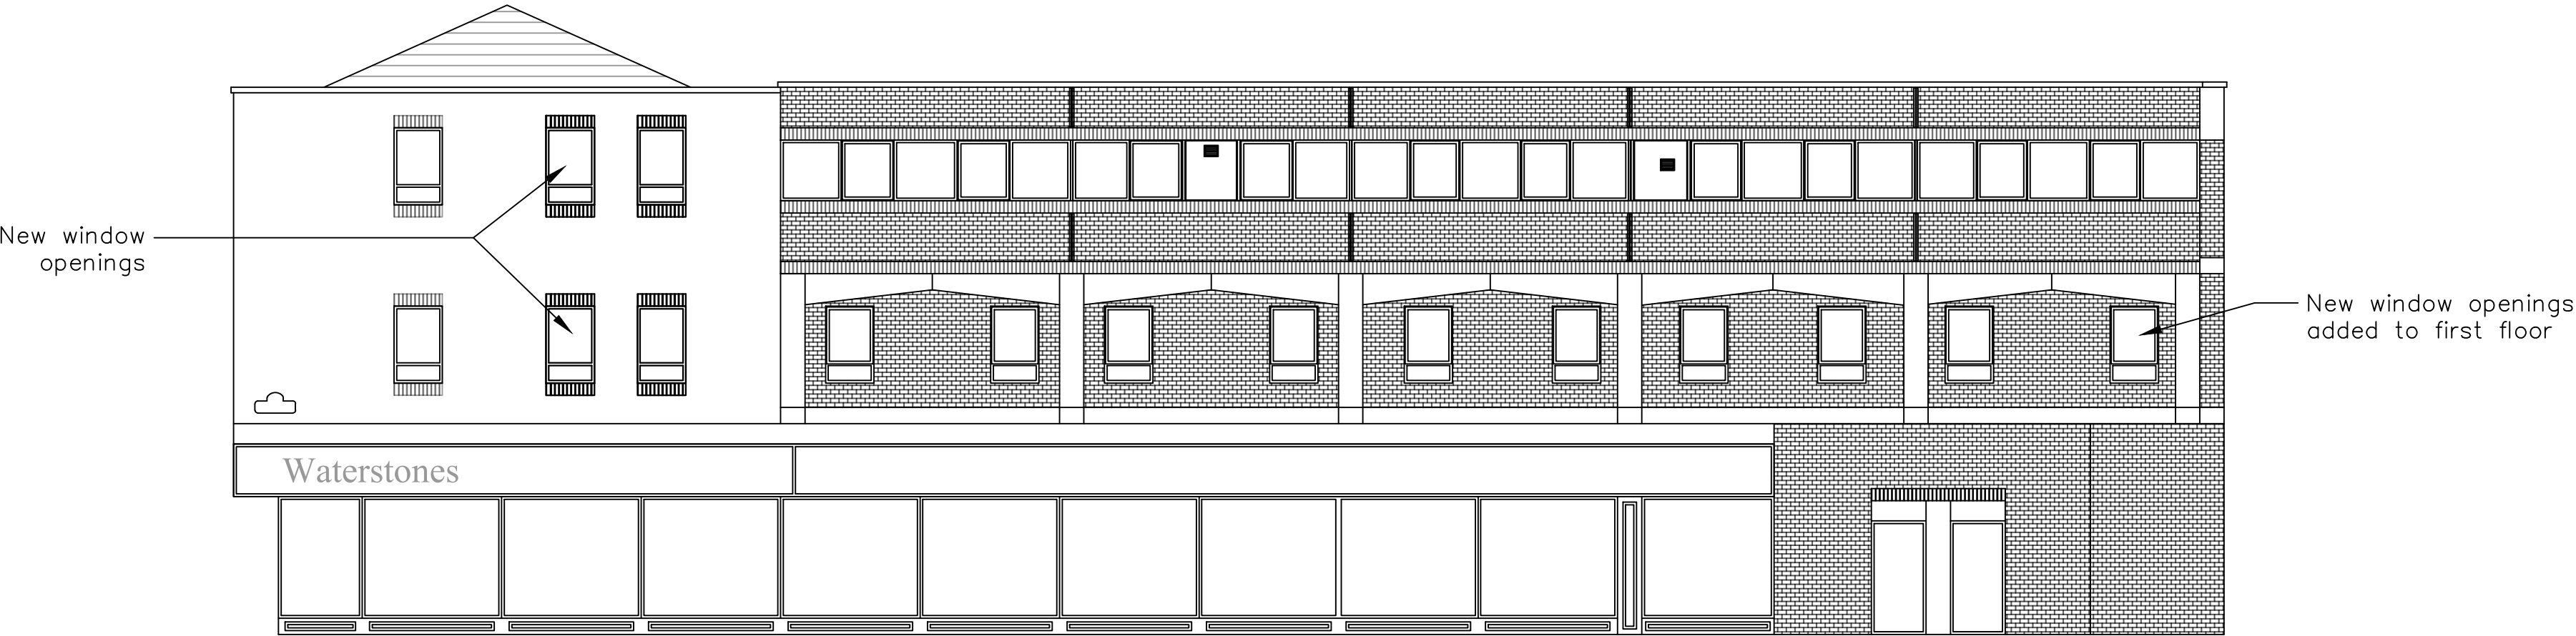

2 Hill Street Elevation
1:100



3 Hope Street Elevation
1:100

Ref.	Date	Notes
REVISIONS		
DRAWING NUMBER 520-P-04		REVISION A
DRAWING STATUS PLANNING		AUTHOR RN
SCALE 1:100@A2		
DRAWING TITLE Proposed Elevations		
JOB TITLE 9-11 regent Street Wrexham		
WD Architects Atlantic House 143 Sefton Street Liverpool L8 5SN 0151 332 0120 info@wrootdesign.co.uk wrootdesign.co.uk		