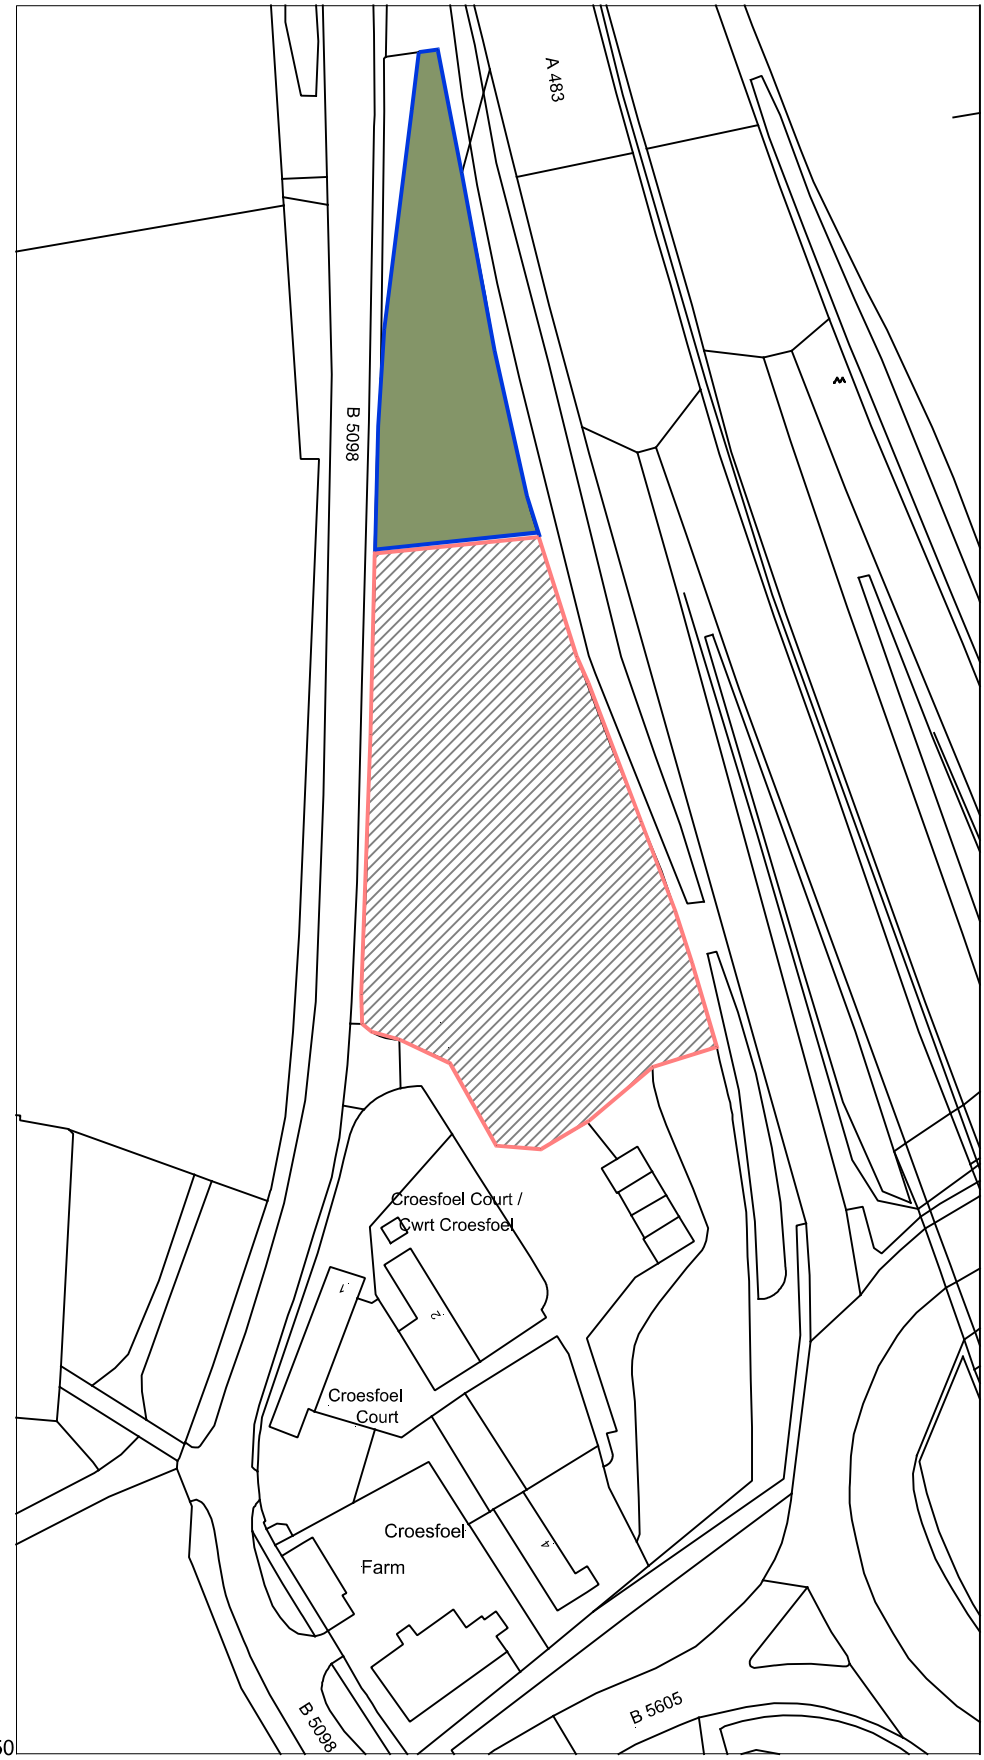


N

1:1250

25m 0 25m 50m 75m

Project: CHANGE OF USE OF LAND TO A 4 PITCH FAMILY GYPSY & TRAVELLER SITE (RETROSPECTIVE) ON LAND TO THE NORTH OF CROSFOEL COURT, RHOSTYLLEN, WREXHAM. LL14 4DR	Contract. No.	Drg.No.	Revision	Scale 1:1250 @ A4	**MAT Design Limited** **Town Planning & Building Control Consultants**
		1		By MCC Date JULY 2025 Chkd	17 BROOKSIDE AVE ECCLESTON ST. HELENS WA10 4RN Telephone:07850203448 E-mail:miketa@blueyonder.co.uk
Client: MR T BERRY	Drawing Title: SITE LOCATION PLAN				