

Note:
Do not scale from this drawing.
Dimensions are to be checked on site.
If in doubt please ask.

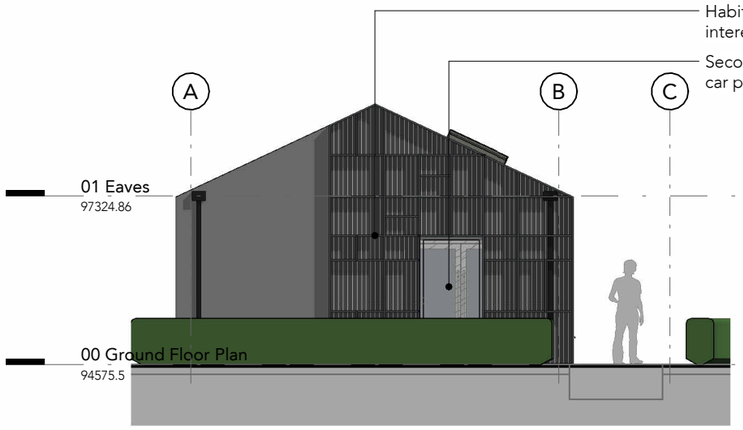


Elevation 01 - North East

1 : 100

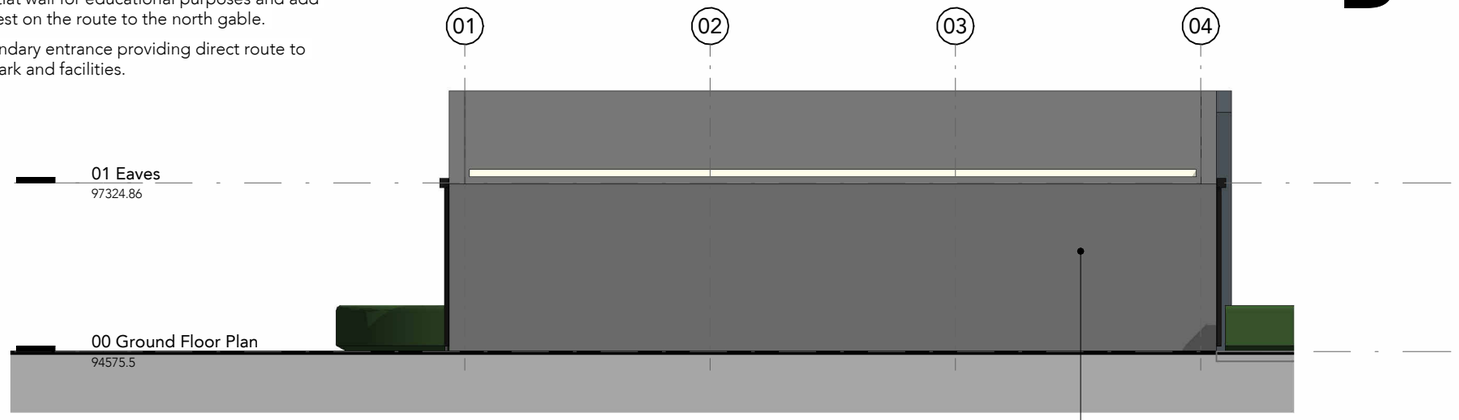

Elevation 02 - North East


1 : 100

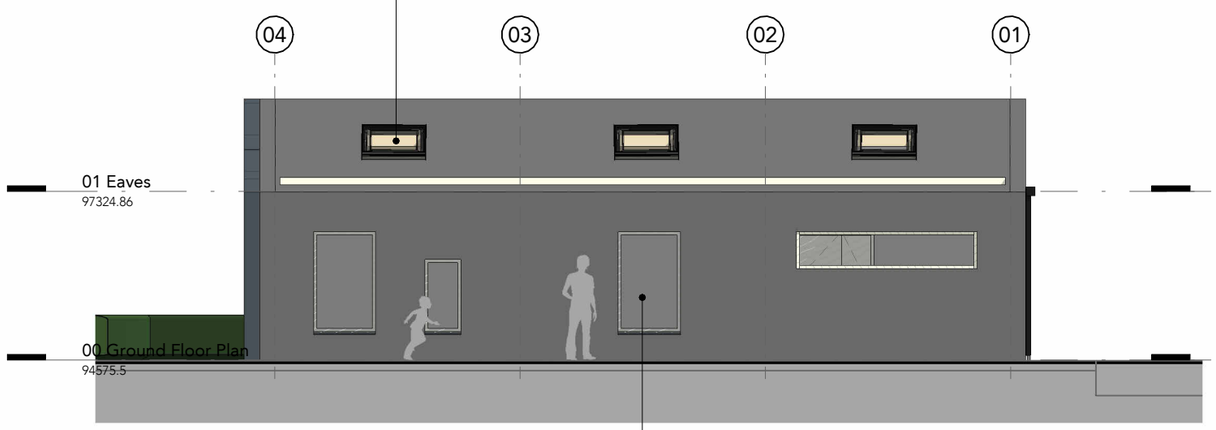

Elevation 03 - South West

1 : 100

Windows set at varying heights and widths to suit the users and provide visual connection to Trevor Basin.

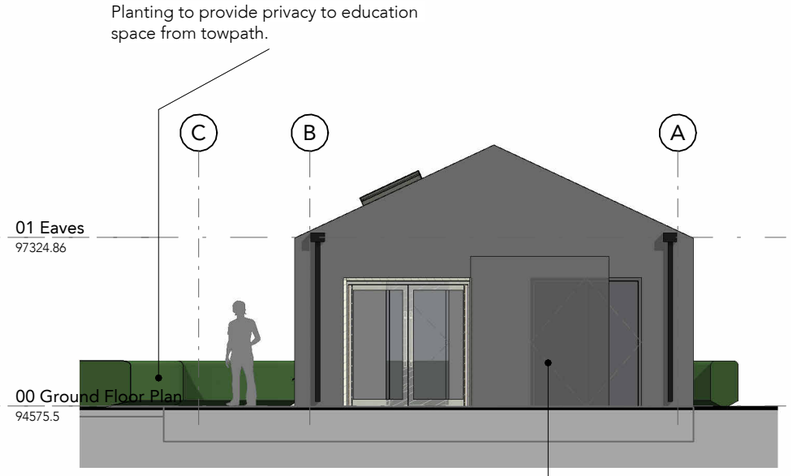

Elevation 04 - South West

1 : 100

'Barn door' style shutter to glazed entrance doors for security.

1 0 1 2 3 4 5 m
SCALE 1:100

Rev	Date	Intls	Details
P04	2025.03.19	LB	Cladding revised following consultation.
P03	2024.09.12	LB	Revised following internal review. Issued for final comment
P02	2024.09.03	LB	Revised to suit Client comment.
P01	2024.07.26	LB	Revised to suit Client comment and site analysis. Issued for approval.

© The moral rights of the author are hereby asserted.
This drawing and design is the sole property of Buttress Ltd and must not be reproduced without permission.
Buttress Ltd is Registered in England and Wales: 5363573

Buttress

Manchester
41 Bengal Street
Manchester
M4 6AF
0161 236 3303

Leeds
Clockwise, Yorkshire House
Greek Street, Leeds
LS1 5SH
0113 539 7965

www.buttress.net

Certified B Corporation

Project Title	Trevor Basin - Pod
Client	Canal & River Trust
Location	Wrexham, LL20 7TT
Drawing ref	Proposed Elevations

Date	19/03/2025 12:12:01	**Scale**	1 : 100
Checker	LB	**Size**	A3
Job No:	**9815**	**Status**	

Project Origin Volume Level Type Role Number Rev

TREVR-BUT-XX-XX-DR-A-05001-P04