WREXHAM COUNTY BOROUGH COUNCIL
14 AUG 2006
PLAN

ALTHREY HALL FARMBUILDINGS

LANDSCAPING PLAN

WREXHAM COUNTY BOROUGH COUNCIL
14 AUG 2006
PLANNING DEPARTMENT

25 SEP 2006
PLANNING DEPARTMENT

Prepared By:- T J Rosselli
The Estate Office
Ash Grove
Overton
Wrexham

Set out below is the landscaping schedule for the development of the barns at Althrey Hall farm buildings. The proposed works can be found on the attached plan.

An essential part of the plan is to emphasis that where possible the materials used will be sourced from Wales. All the wood for the fencing or wooden gates will be certified as being sourced from sustainable woodlands. All hedging and trees will be native to the UK and bought from Dingle Nurseries, Welshpool.

Works	Species and Planting Method.
AreaA –Plant with Young Trees	The area will be planted with young trees (approx 3yr old & 180-240cm tall). The trees will be planted in Winter and will be bare root stock. All trees will be staked to a post for 2-3 years and will be weeded for five years. A flexible spiral rabbit guard will be attached. They will be planted at 3m x 3m spacings. Species:- 33% Oak – (A mixture of Peduncular, Sessile, Red, Or Turkey Oak). 33% Beech- (Common Beech- Fagus Sylvatica) 33% Cherry- (Wild Cherry- Prunus Avium).
Area B – Plant withYoung Orchard Trees.	The area will be planted with young trees (approx 3yr old & 180-240cm tall). The trees will be planted in Winter and will be bare root stock. All trees will be staked to a post for 2-3 years and will be weeded for five years. A flexible spiral rabbit guard will be attached. They will have the half standard form. They will be planted at 3m x 3m spacings. Species:- 50% Apple- (Varieties- James Grieve, Kidds Orange & Cox) 50% Pear- (Varieties – Conference & Packham`s Triumph).

Individual Trees (Numbered 1-62)	The area will be planted with standard trees (2.5 – 3m tall) and a 8-10cm girth. The trees will be planted in Winter and will be bare root stock. All trees will be staked to a post for 2-3 years and will be weeded for five years. A flexible spiral rabbit guard will be attached.
Hedge Line A-B and G-H And I-J	These hedges will be planted with quicks in Winter (Approx 45 – 60 cm in height.) The line of the hedge will be sprayed with glyphosphate to kill off any grass, which may suppress the quicks at a later date. The quicks will be planted using the V notch technique and rabbit damage will be prevented by fixing a spiral guard. There will be seven plants per metre and will be planted in two rows which will be staggered. Each row will be approximately 8cm apart. The hedge will be weeded for five years. Species:- 60% Hawthorn (Crataegus Monogyna) 10% Backthorn (Prunus Spinosa) 10% Hornbeam (Carpinus Betulus) 10% Beech (Fagus Sylvatica) 10% Quickthorn
Hedge Line C-D-E-F	These hedges will be planted with quicks in Winter (Approx 60-80 cm in height.) The line of the hedge will be sprayed with glyphosphate to kill off any grass, which may suppress the quicks at a later date. The quicks will be planted using the V notch technique and rabbit damage will be prevented by fixing a spiral guard. There will be seven plants per metre and will be planted in two rows which will be staggered. Each row will be approximately 8cm apart. The hedge will be weeded for five years. Species :- Common Beech (Fagus Sylvatica)

WREXHAM COUNTY BOROUGH COUNCIL
14 AUG 2006
PLANNING DEPARTMENT


Tree Schedule

No on Plan	Species of Tree		No on Plan	Species of Tree.
1	Sweet Chestnut (Castanea Sativa)		32	Red Oak (Quercus Rubra)
2	London Plane (Platanus Aceryolia)		33	Red Oak (Quercus Rubra)
3	Red Oak (Quercus Rubra)		34	Common Ash (Fraxinus Excelcior)
4	Red Horse Chestnut (Aesculus Carnea)		35	Wild Cherry (Prunus Avium)
5	English Oak (Quercus Robur)		36	Turkey Oak (Quercus Turneri)
6	English Oak (Quercus Robur)		37	European Mountain Ash (Fraxinus Sorbus Aucuparis)
7	Purple Beech (Sylvatica Purpurea)		38	Wild Cherry (Prunus Avium)
8	" "		39	English Oak (Quercus Robur)
9	Wild Cherry (Prunus Avium)		40	Sweet Chestnut (Castanea Sativa)
10	Whitebeam (Sorbus Aria)		41	Wild Cherry (Prunus Avium)
11	Hornbeam (Ostrya)		42	Sessile Oak (Quercus Petraea)
12	Cherry Plum (Prunus Cerasifera)		43	White Ash (Fraxinus Americana)
13	Bird Cherry (Prunus Padus)		44	Wild Cherry (Prunus Avium)
14	Foxglove Tree (Paulonia Tomentosa)		45	Red Oak (Quercus Rubra)
15	Holm Oak (Quercus Ilex)		46	Common Ash (Fraxinus Excelcior)
16	Mountain Ash (Sorbus Aucuporia)		47	Wild Cherry (Prunus Avium)
17	Norway Maple (Acer Platanoides)		48	Sessile Oak (Quercus Petraea)
18	Crab Apple (Malus Sylvestris)		49	Common Lime (Tilia Europea)
19	Aspen (Populus Tremula)		50	Common Ash (Fraxinus Excelcior) – Existing
20	Sessile Oak (Quercus Petraea)		51	Norway Maple (Acer Platanoides)
21	Common Ash (Fraxinus Escelsior)		52	Common Beech (Fagus Sylvatica)
22	Common Beech (Fagus		53	Field Maple (Acer Campestre)

BOROUGH COUNCIL
14 AUG 2006
AMENDED
PLANNING DEPARTMENT

	Sylvatica)			
23	White Ash (Fraxinus Alba)		54	Wych Hazel (Hamamelis Mollis)
24	Silver Birch(Betula Pendula)		55	Silver Maple (Acer Saccharinum)
25	Japanese Rowan (Sorbus Comixta)		56	Tulip Tree (Liriodendron Tulipefera)
26	Sargent Cherry (Prunus Sargentii)		57	Black Walnut (Juglans Nigra)
27	White Poplar (Populus Alba)		58	White Poplar (Populus Alba)
28	Italian Alder (Alnus Cordata)		59	Purple Beech (Sylvatica Purpurea)
29	Scarlet Oak (Quercus Coccinea)		60	Norway Maple (Acer Platanoides)
30	Swamp White Oak (Quercus Bicolor)		61	Red Oak (Quercus Rubra)
31	Mountain Ash (Sorbus Aucuporia		62	Wild Cherry (Prunus Avium)

WREXHAM COUNTY BOROUGH COUNCIL
14 AUG 2006
PLANNING DEPARTMENT

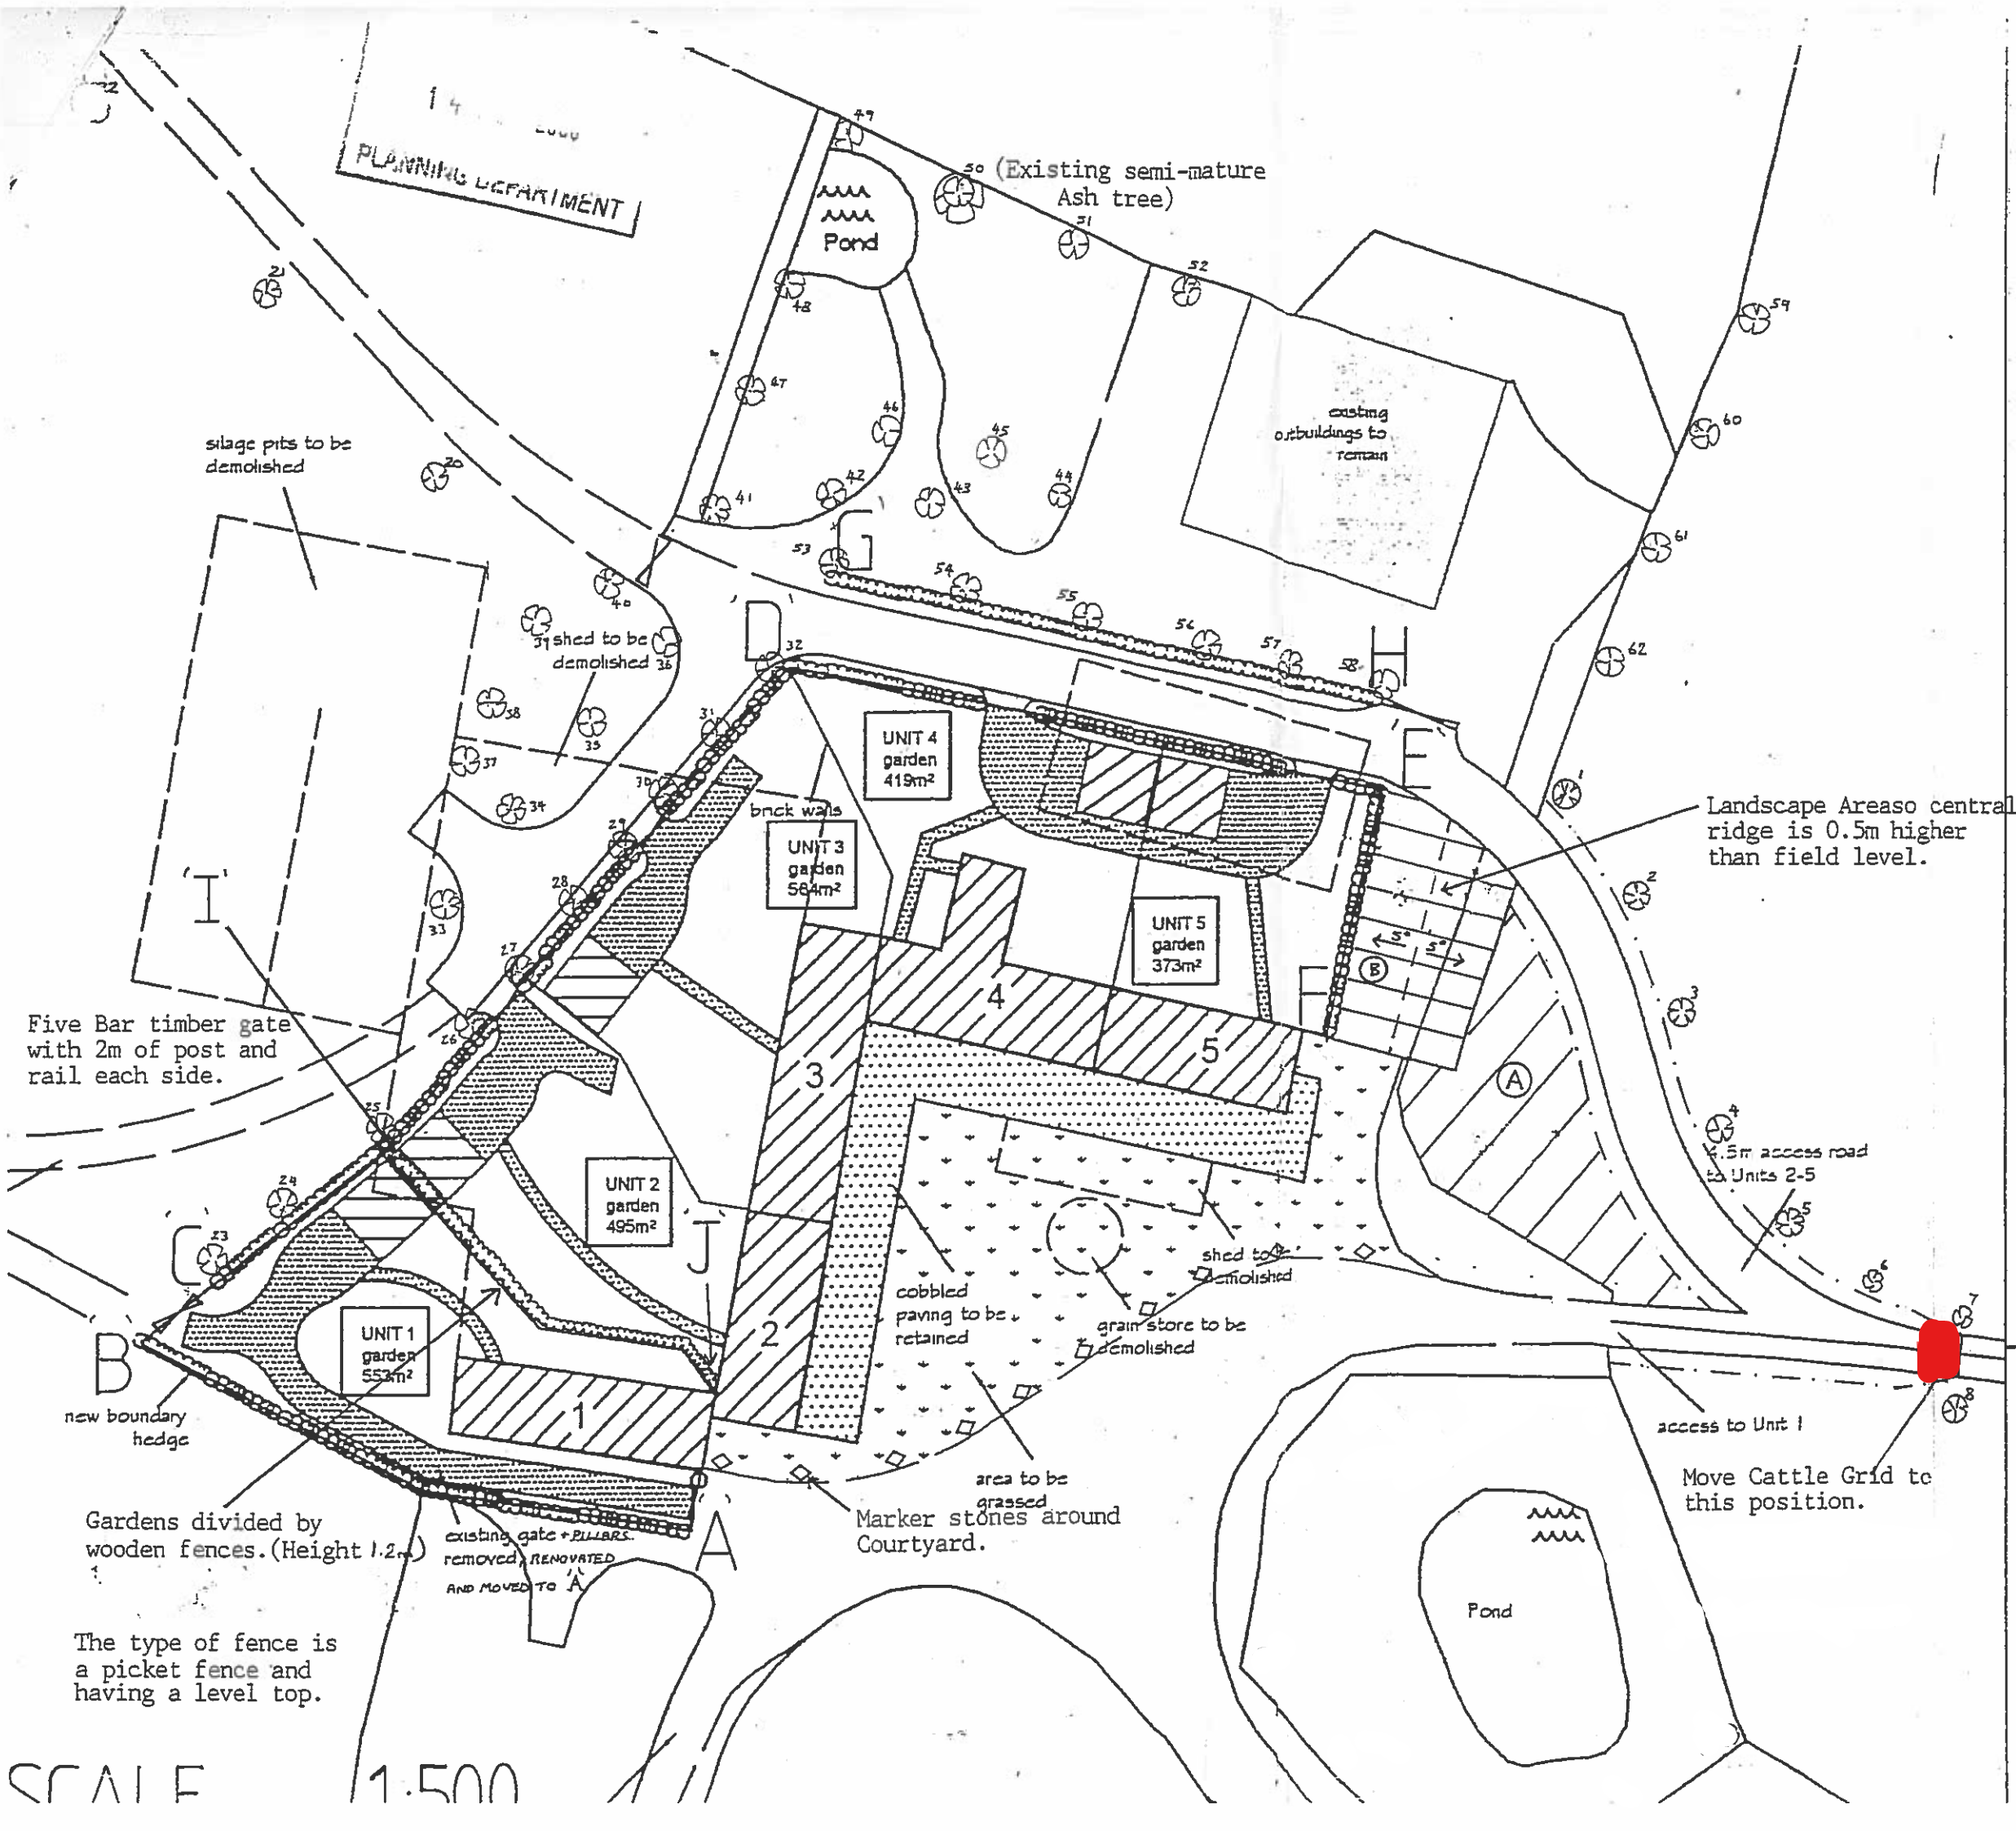

KEY

(A) = PLANT WITH YOUNG TREES AT 3m x 3m

33% Oak
33% Beech
33% Cherry

(B) = PLANT WITH YOUNG ORCHARD TREES AT 3m x 3m SPACING

50% Apple
50% Pear

= HEDGE LINE A-B AND G-H AND I-J

Plant hedge at 7 quicks per metre
Quicks to be 45-60cm.

60% Hawthorn
10% Blackthorn
10% Hornbeam
10% Beech
10% Quickthorn

= HEDGE LINE C-D-E-F

Plant hedge at 7 quicks per metre.
Quicks to be 60-80cm.
100% Beech

= PLANT WITH STANDARD TREES
Trees No 1- (Approx 10m apart)
See Enclosed Report on species.

= Five Bar Timber Gate

= NEW POST AND THREE RAIL FENCE

WREXHAM COUNTY BOROUGH COUNCIL
14 AUG 2006
AMENDED
PLANNING DEPARTMENT

ALTHREY HALL FARM BUILDING LANDSCAPING PLAN

SCALE 1:500